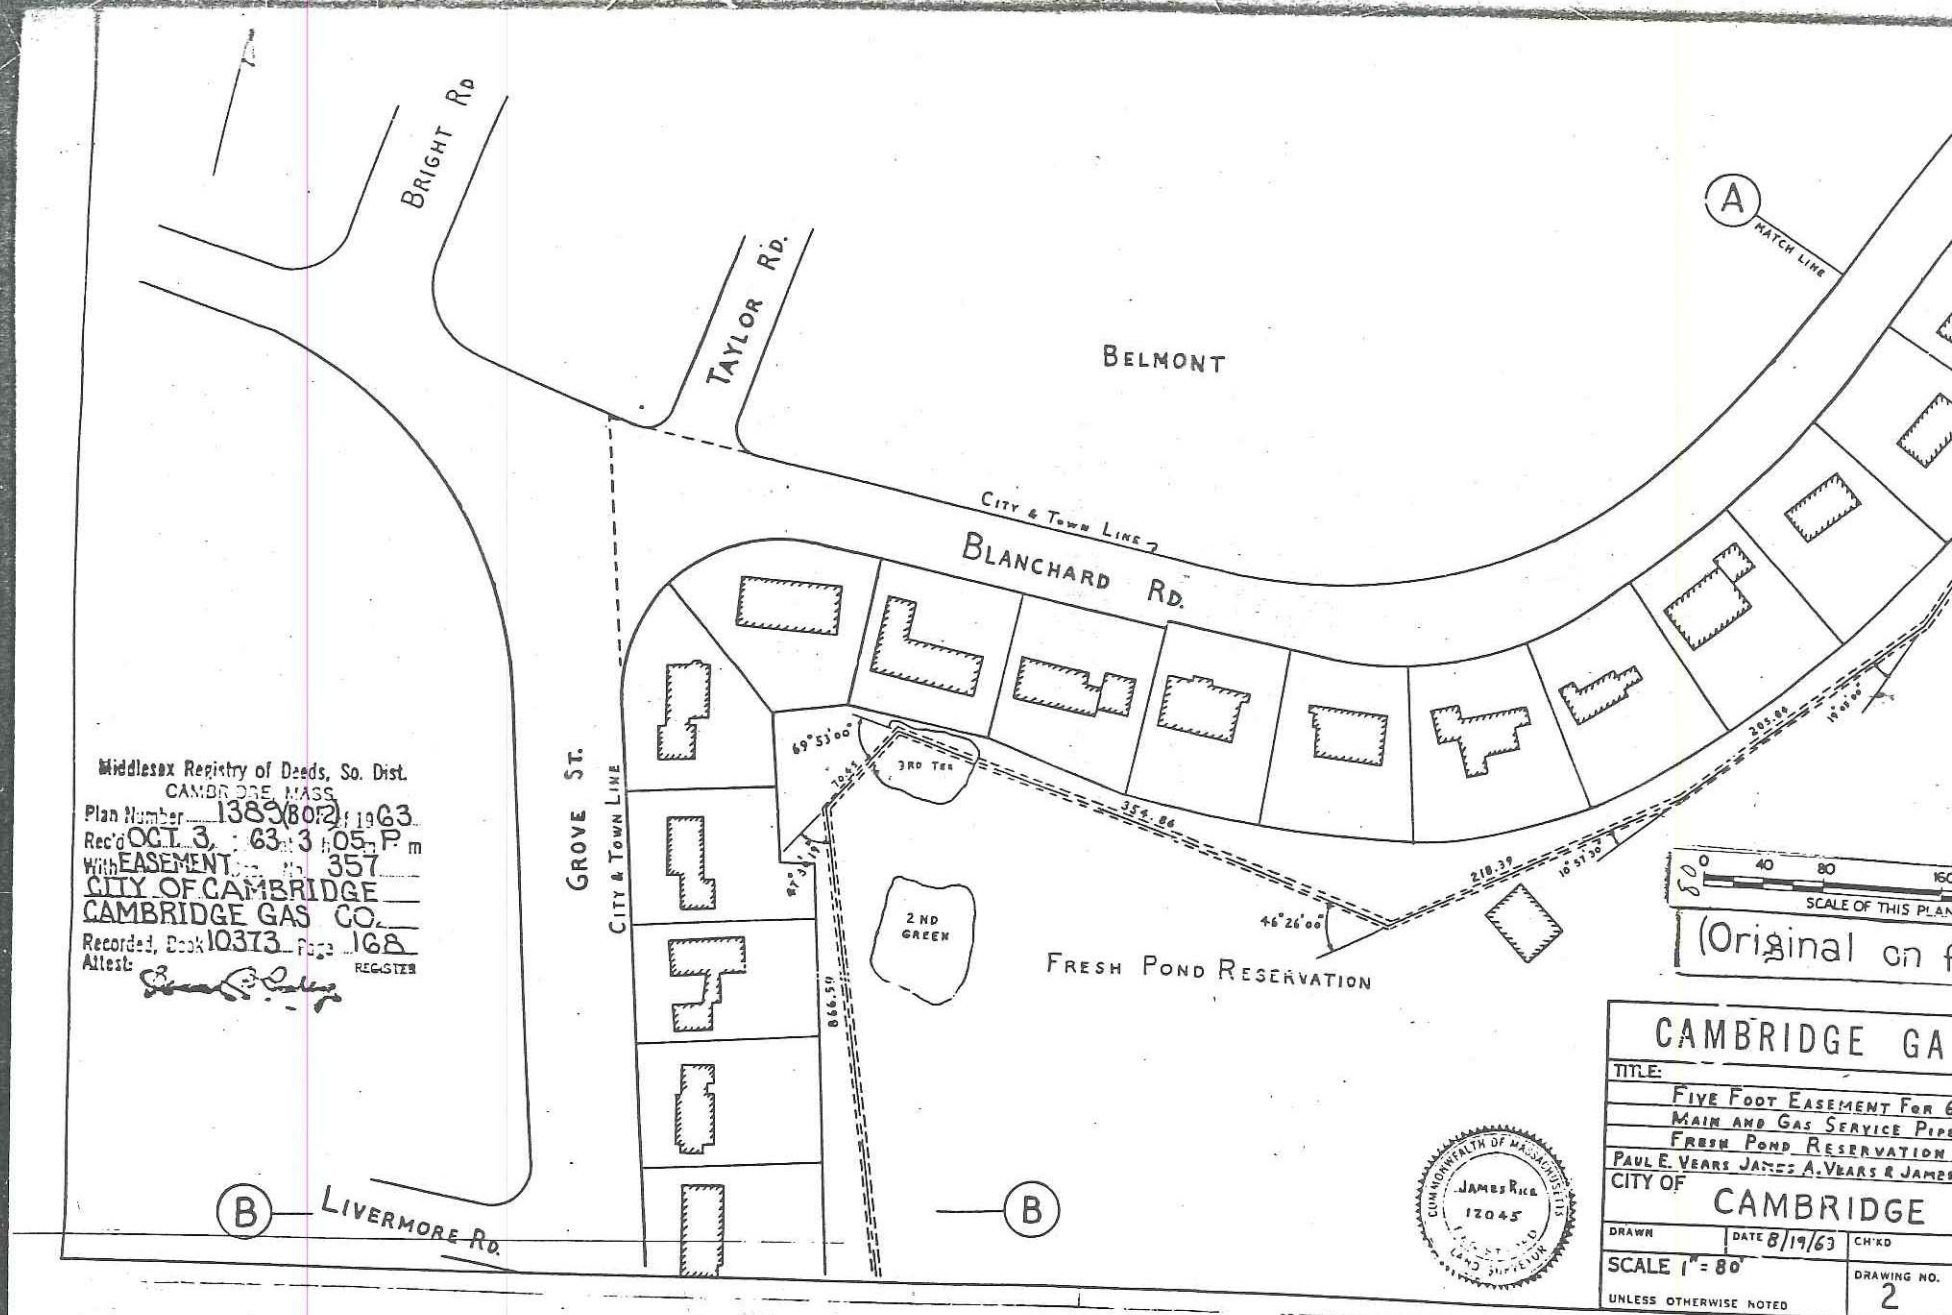

Middlesex Registry of Deeds, So. Dist.
CAMBRIDGE, MASS.
Plan Number 1389(BOF2) of 1963
Rec'd OCT. 3, 1963 at 3 h 05 m P m
With EASEMENT Doc. No. 357
CITY OF CAMBRIDGE
CAMBRIDGE GAS CO.
Recorded, Book 10373 Page 168
Attest: REGISTER

CAMBRIDGE GA

TITLE:
FIVE FOOT EASEMENT FOR 6
MAIN AND GAS SERVICE PIPE
FRESH POND RESERVATION
PAUL E. VEARS JAMES A. VEARS & JAMES

CITY OF CAMBRIDGE

DRAWN	DATE 8/19/63	CH'KD
SCALE 1" = 80' UNLESS OTHERWISE NOTED		DRAWING NO. 2