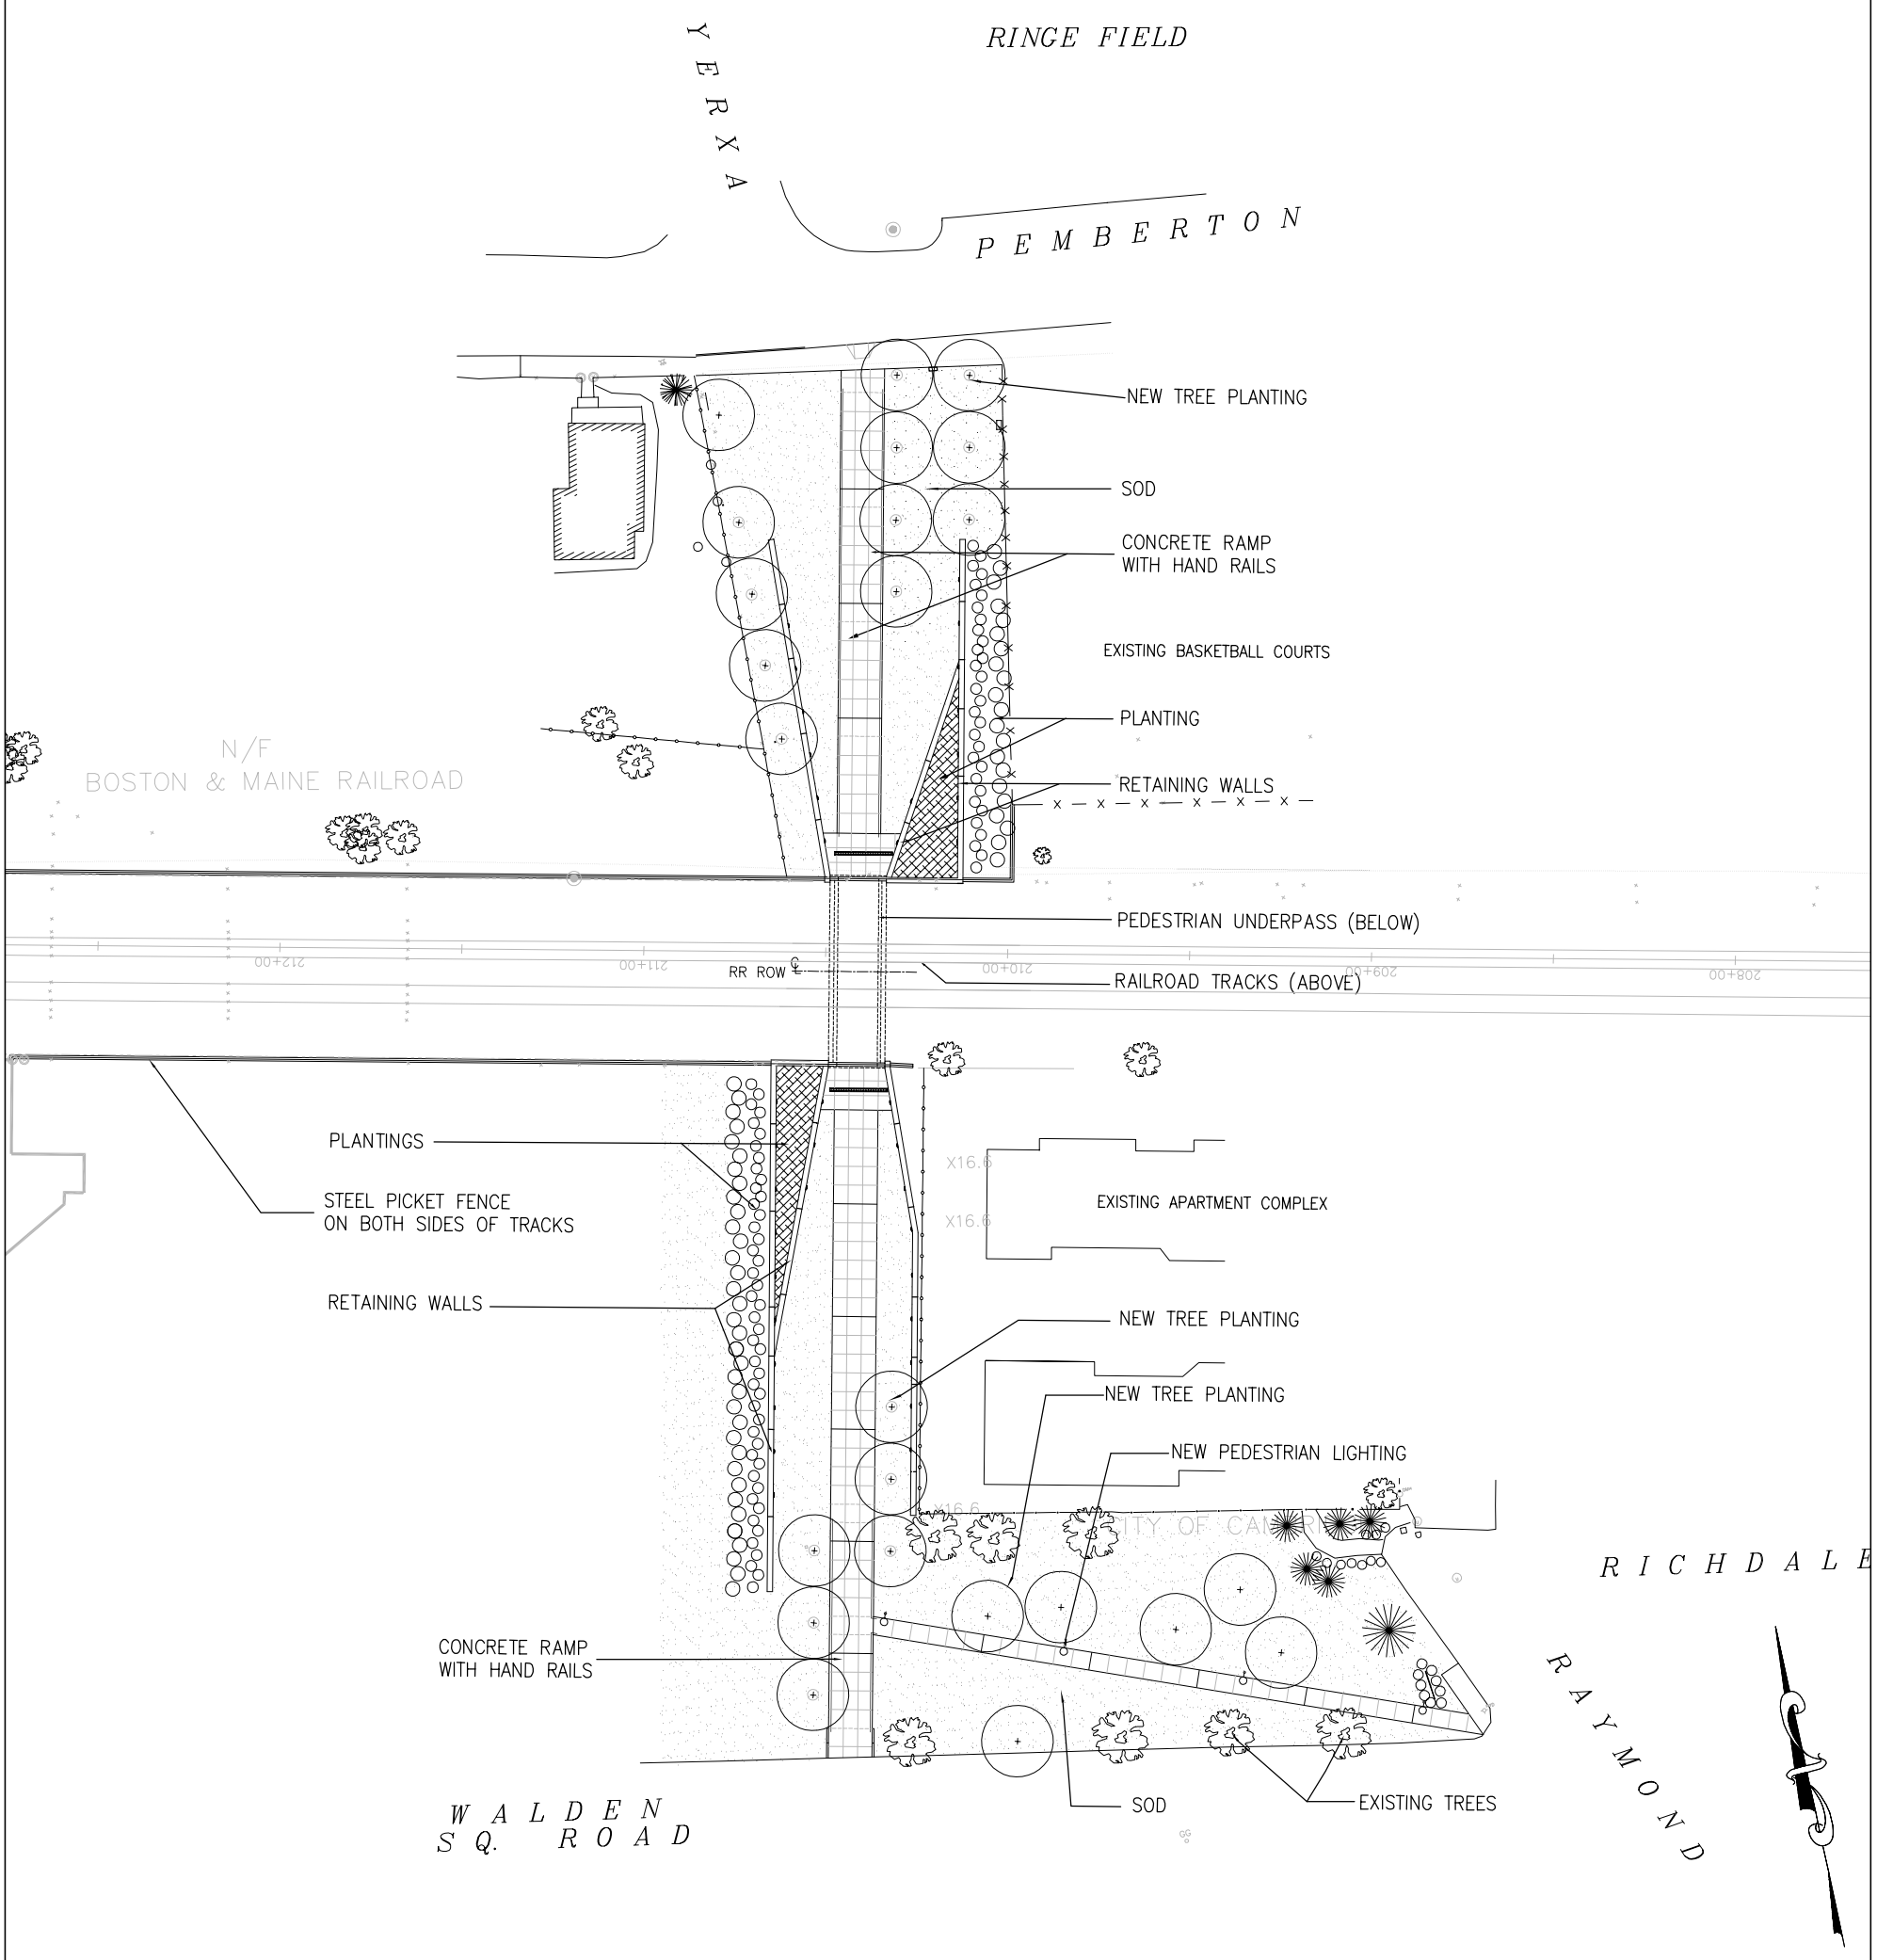

ILLUSTRATIVE PLAN
YERXA ROAD UNDERPASS

WALLACE FLOYD DESIGN GROUP
APRIL 2003