HURON AVENUE, CAMBRIDGE, MA - FINAL CONCEPT DESIGN
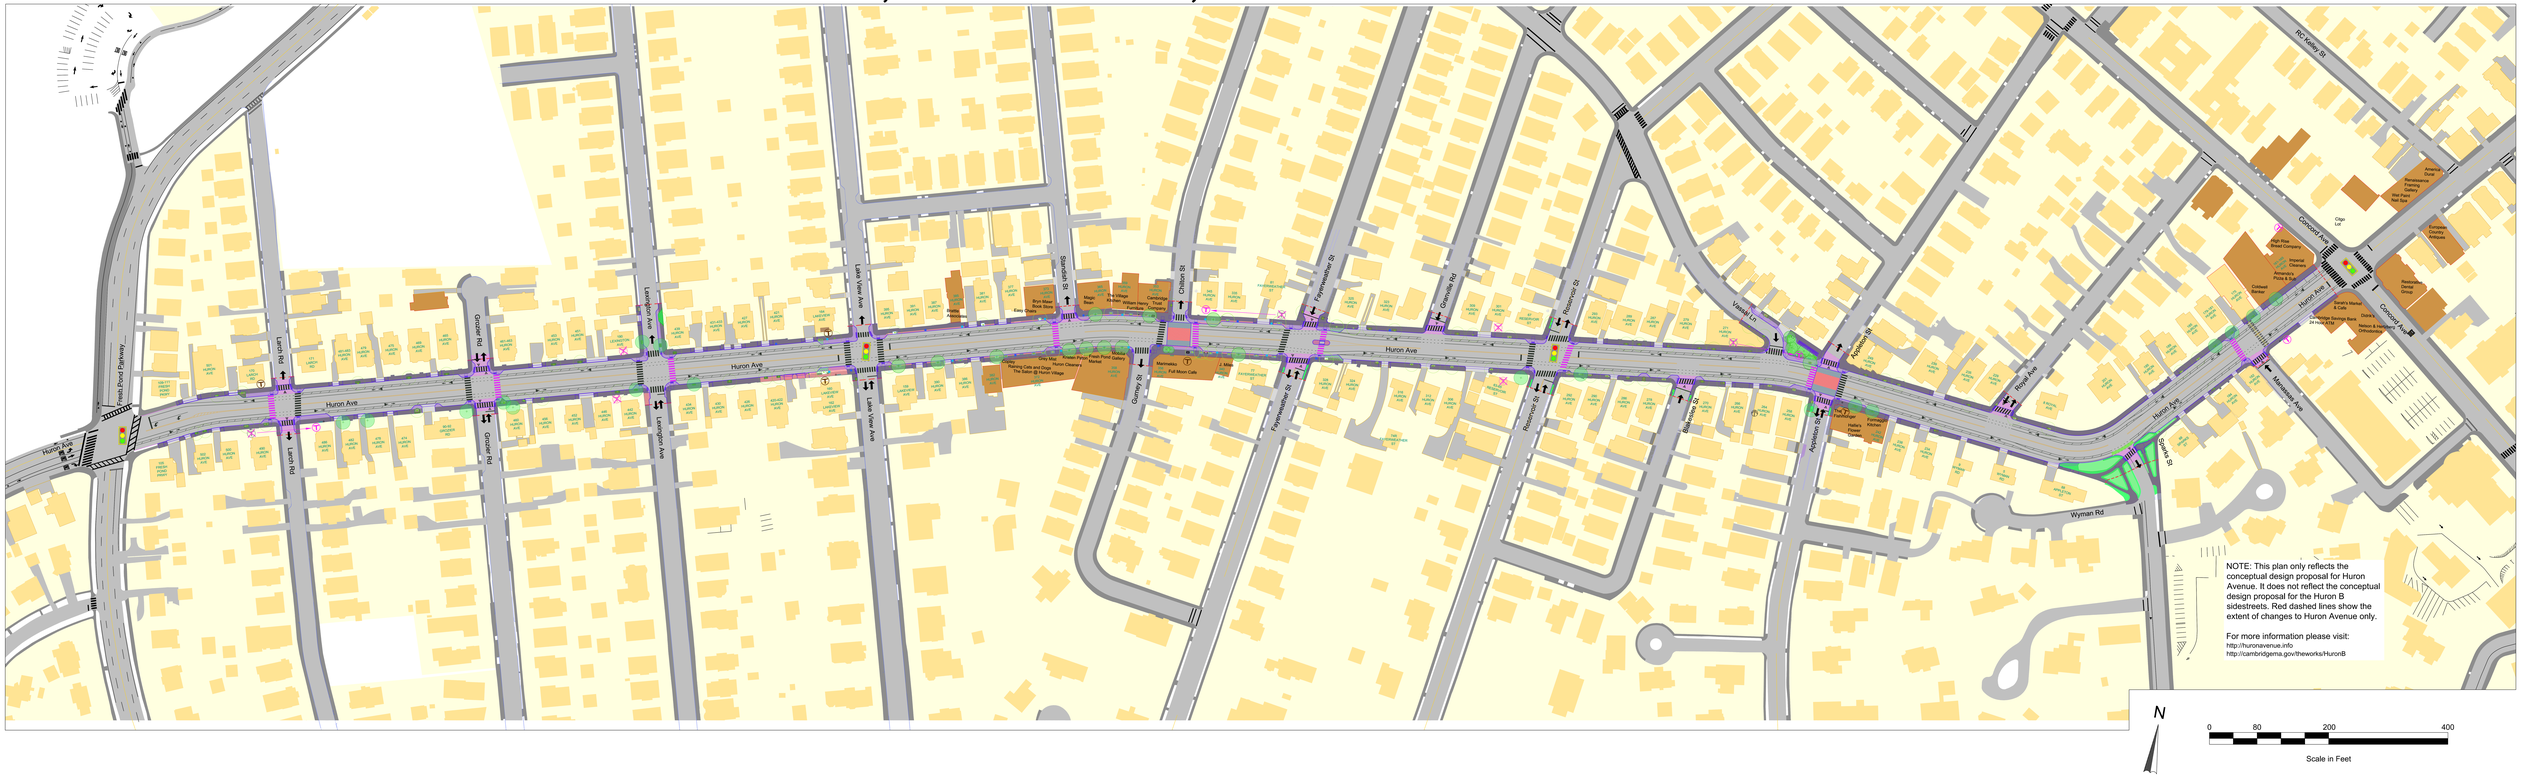
REVISED 04/10/2013