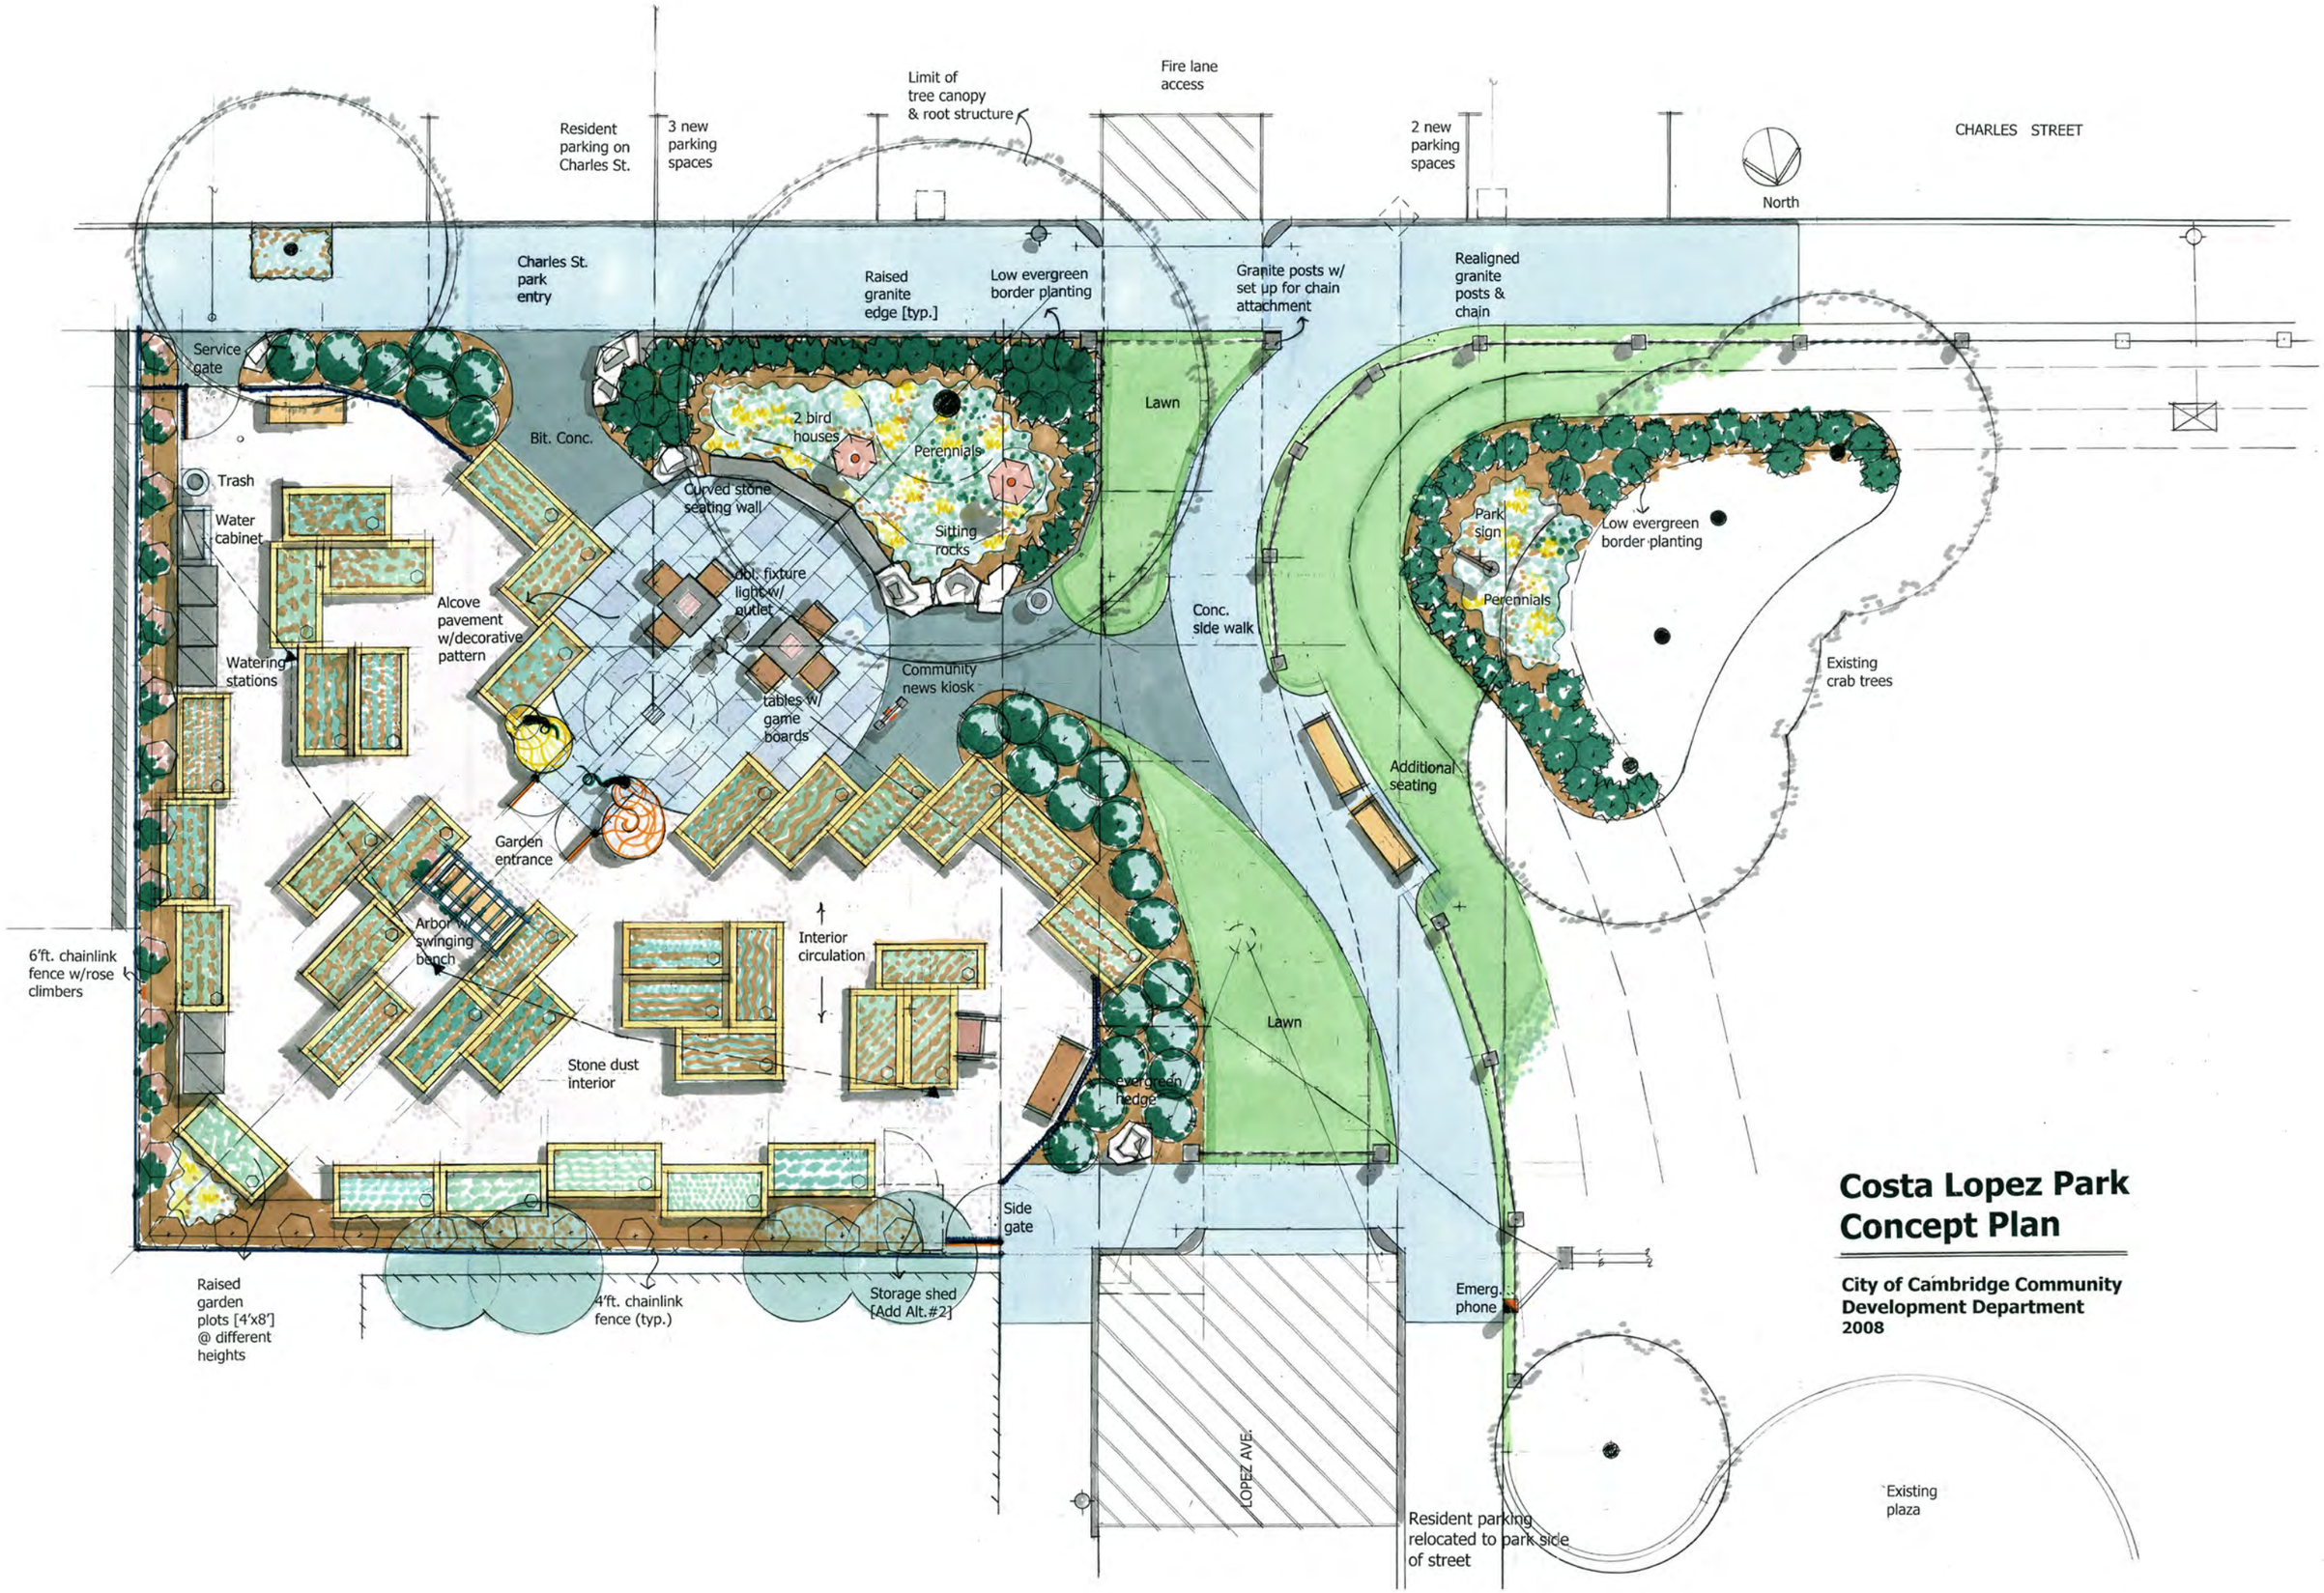

Costa Lopez Park Concept Plan

City of Cambridge Community Development Department
2008