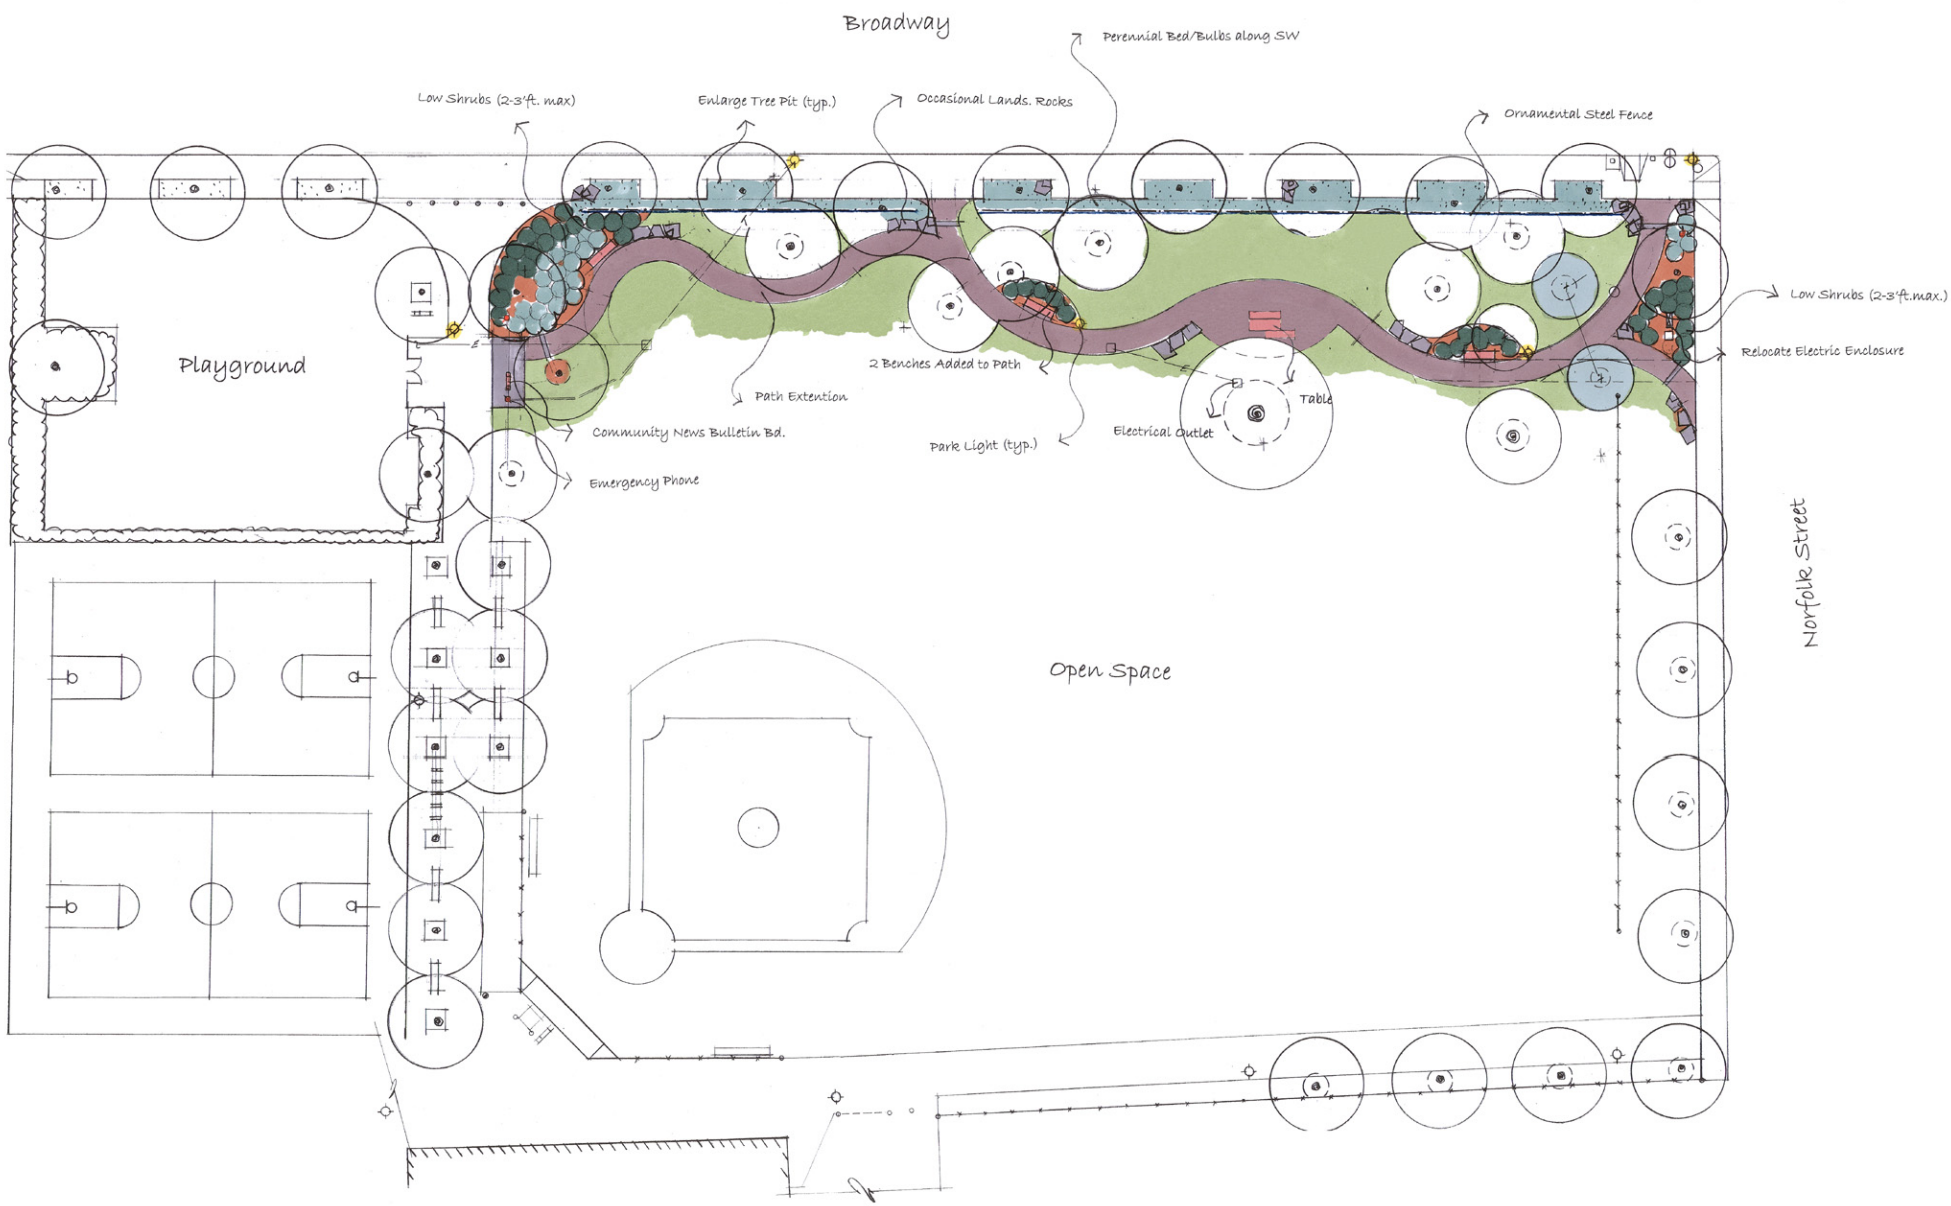


Sennott Pocket Park

Community Development Department

City of Cambridge 2009

Layout and Landscaping Plan 2