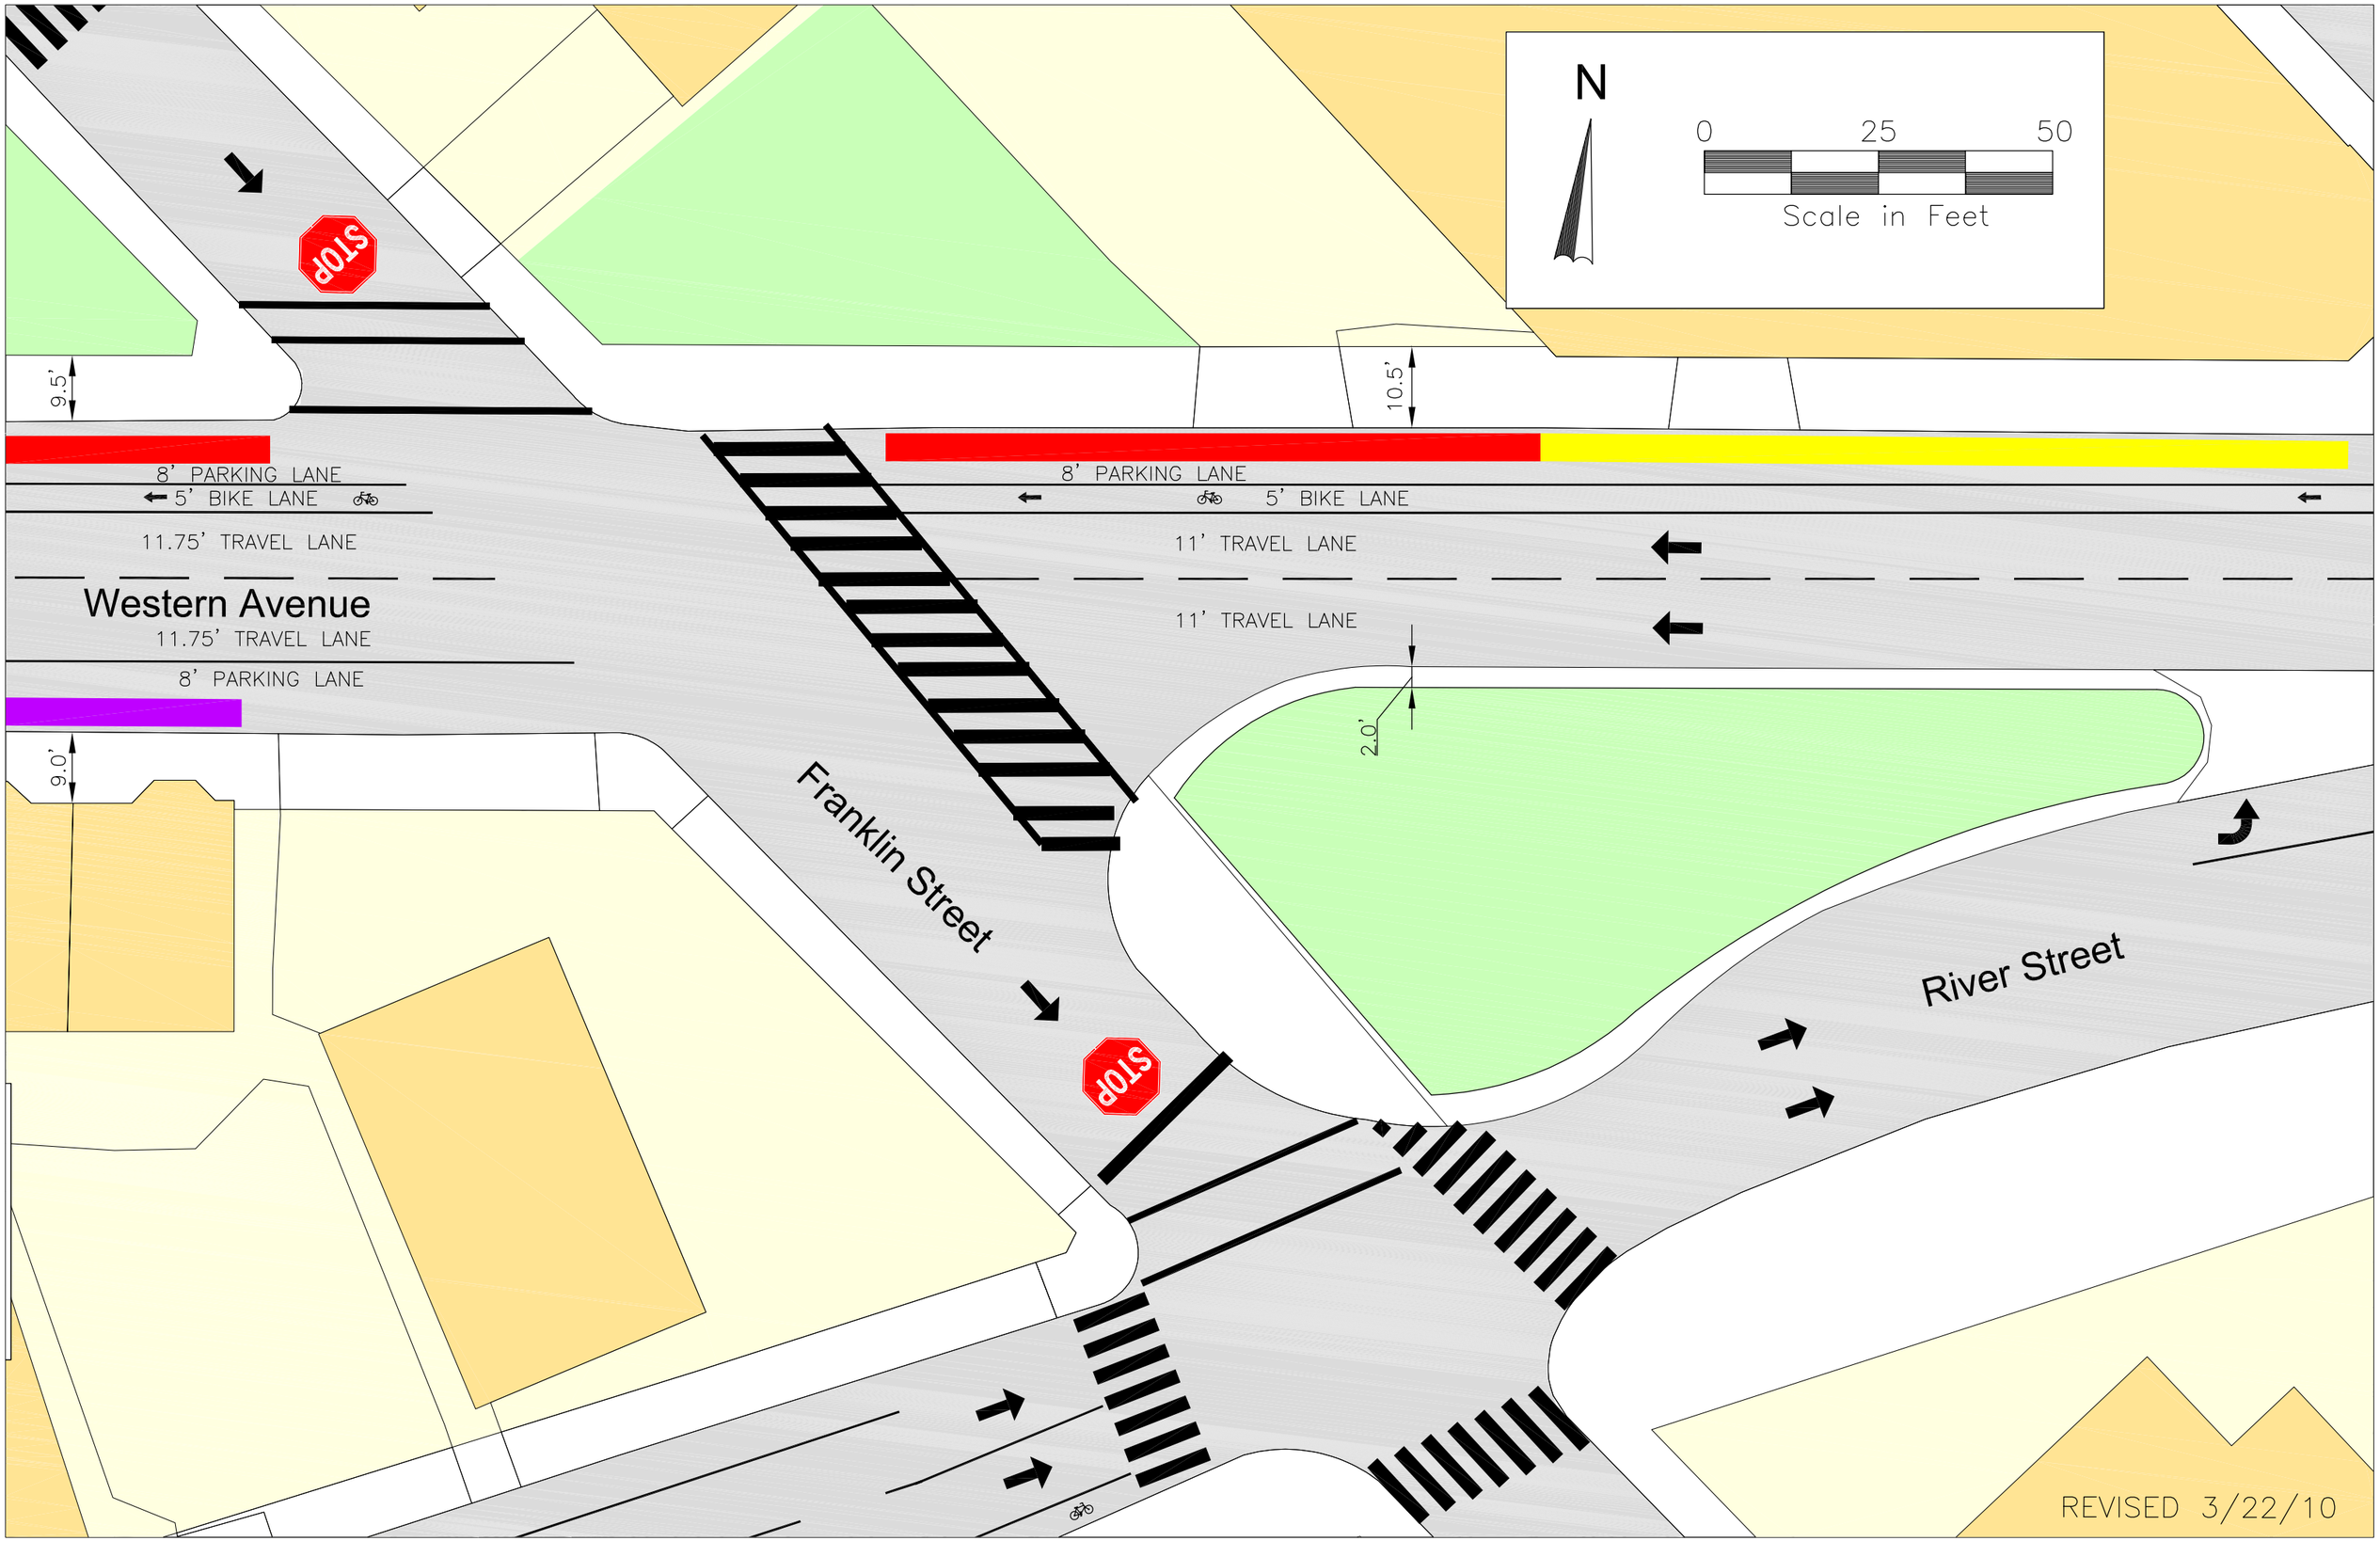
N
0
25
50
Scale in Feet
STOP
9.5'
10.5'
8' PARKING LANE
5' BIKE LANE
11.75' TRAVEL LANE
Western Avenue
11.75' TRAVEL LANE
8' PARKING LANE
8' PARKING LANE
5' BIKE LANE
11' TRAVEL LANE
11' TRAVEL LANE
2.0'
9.0'
Franklin Street
River Street
STOP
REVISED 3/22/10