Proposed Concept Design - Huron Ave, Cambridge, MA

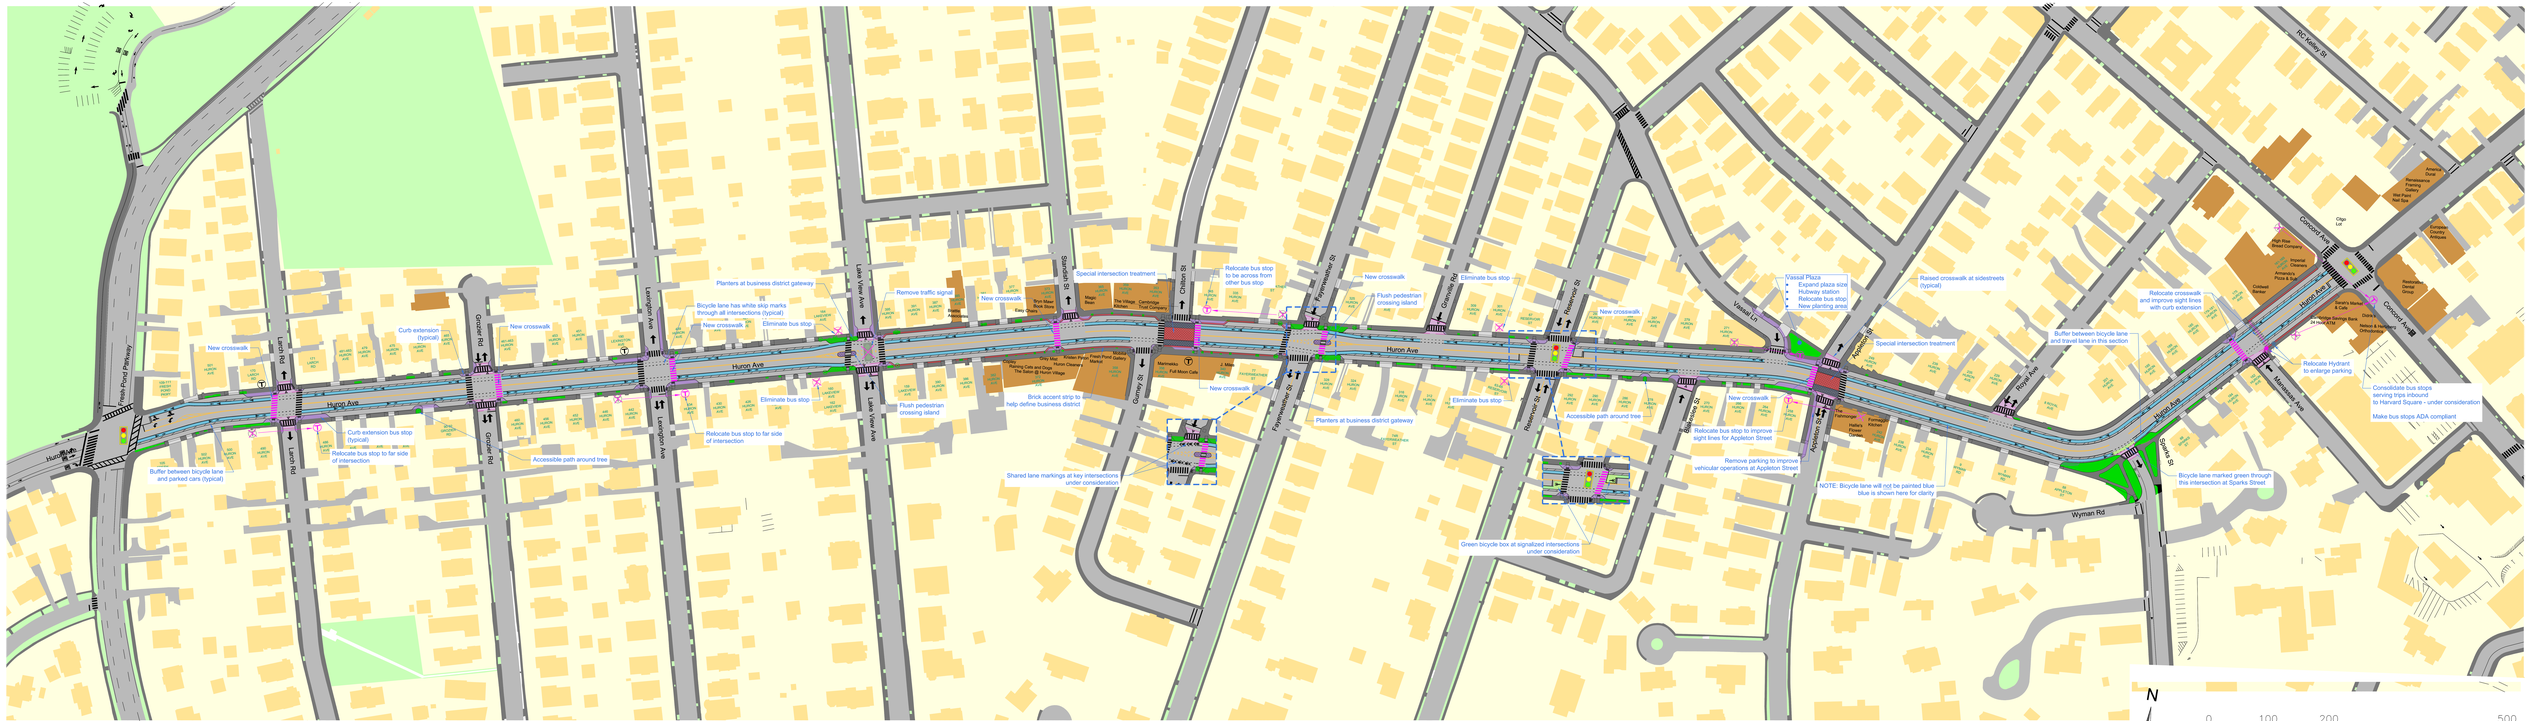

NOTE: This plan only reflects the conceptual design proposal for Huron Avenue. It does not reflect the conceptual design proposal for the Huron B sidestreets.

For more information please visit:
http://huronavenue.info
http://cambridgema.gov/theworks/HuronB

DATE: REVISED NOVEMBER 01, 2012