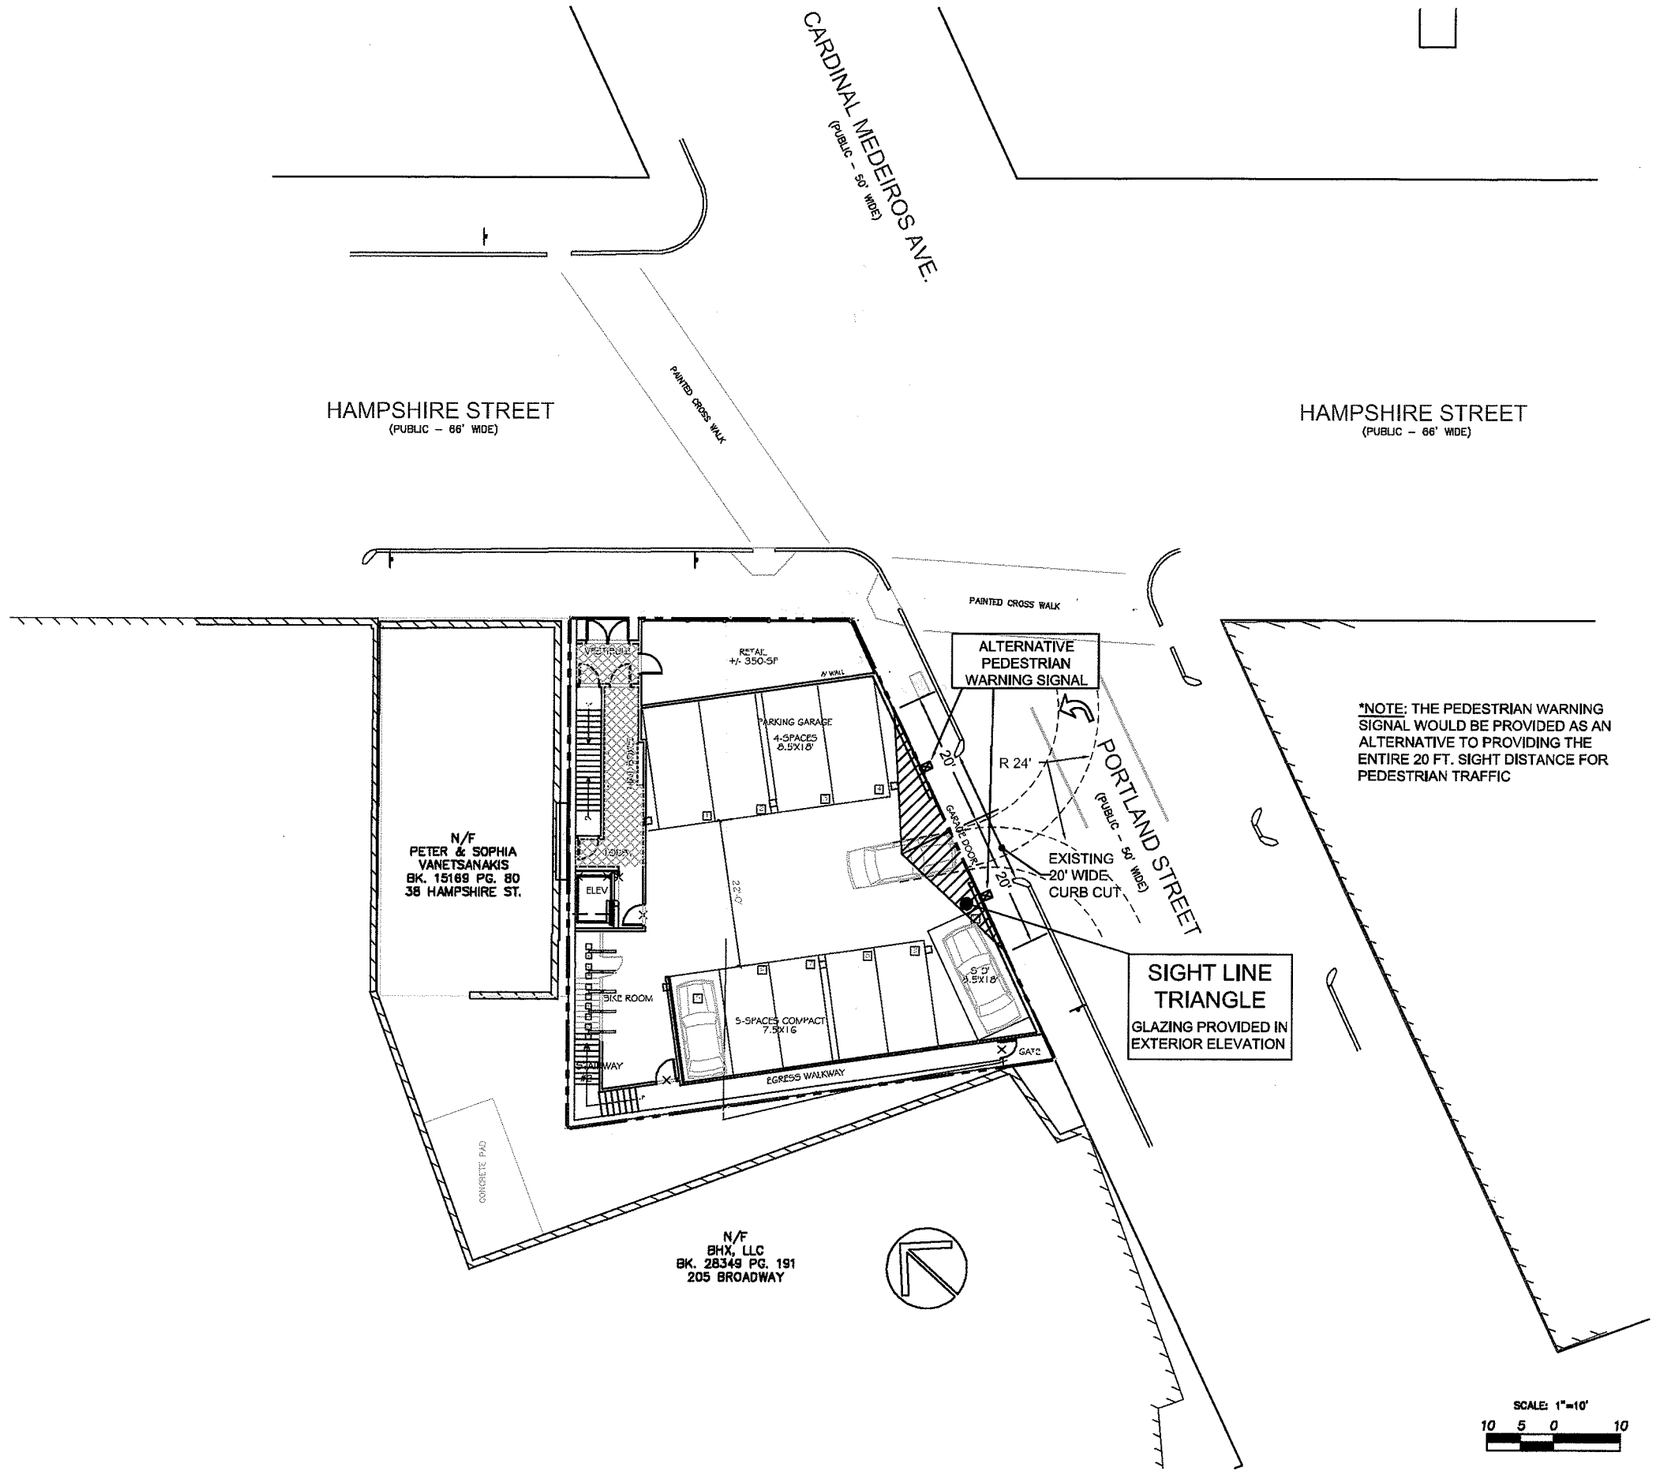
CARDINAL MEDEIROS AVE.
(PUBLIC – 50' WIDE)
HAMPSHIRE STREET
(PUBLIC – 66' WIDE)
HAMPSHIRE STREET
(PUBLIC – 66' WIDE)
PAINTED CROSS WALK
PAINTED CROSS WALK
ALTERNATIVE PEDESTRIAN WARNING SIGNAL
RETAIL
+/- 350 SF
A/C WALL
PARKING GARAGE
4-SPACES
8.5'X18'
VESTIBULE
ELEV
SHOWER
SHOWER
SHOWER

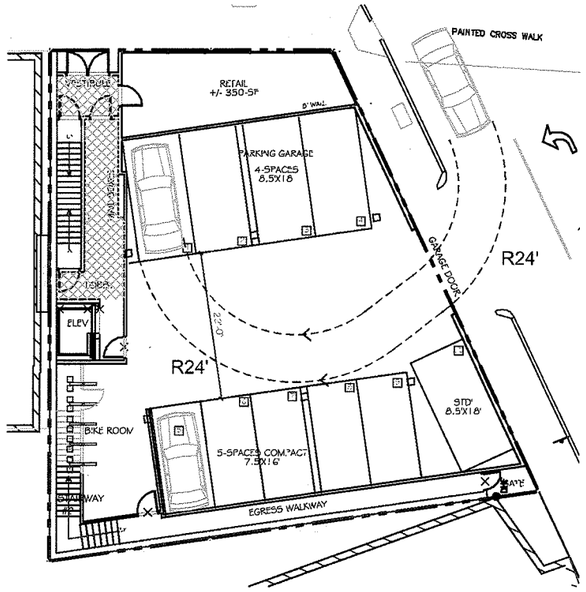

MANEUVER TO SPACE - 1 (IN)
FULL SIZE CAR - 24' TURNING RADIUS

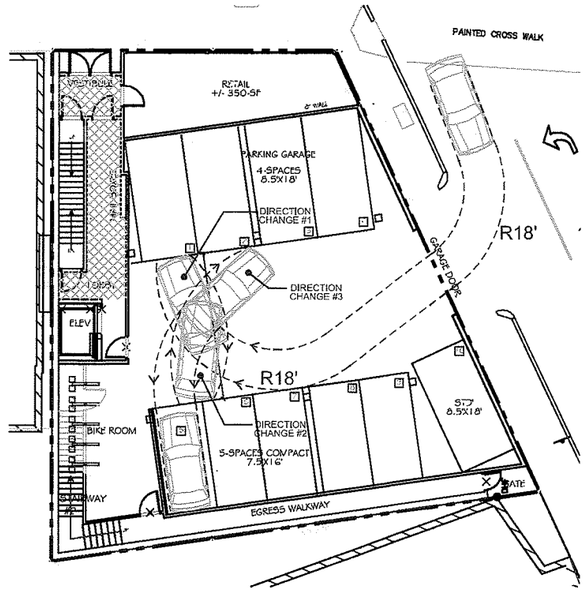

MANEUVER TO SPACE - 5 (IN)
COMPACT CAR - 18' TURNING RADIUS

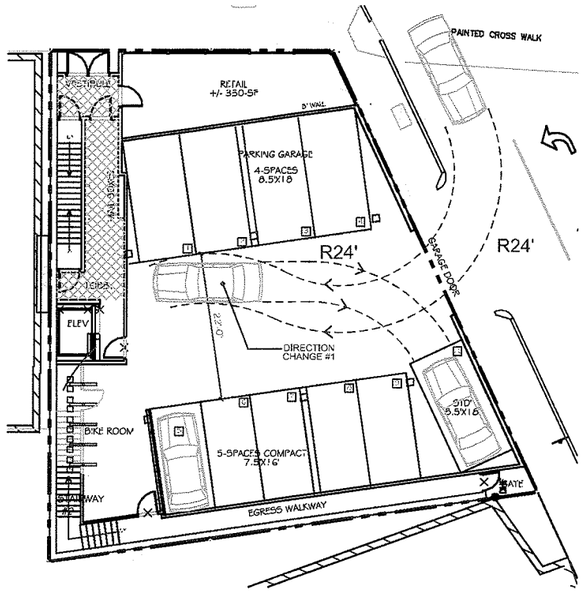

MANEUVER TO SPACE - 10 (IN)
FULL SIZE CAR - 24' TURNING RADIUS

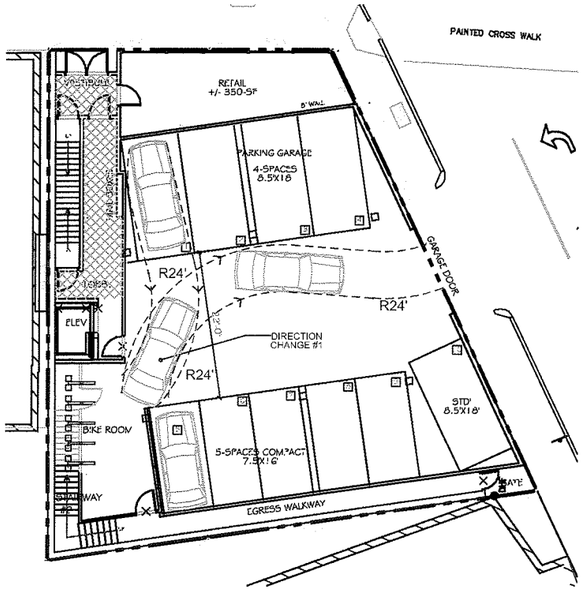

MANEUVER TO SPACE - 1 (OUT)
FULL SIZE CAR - 24' TURNING RADIUS

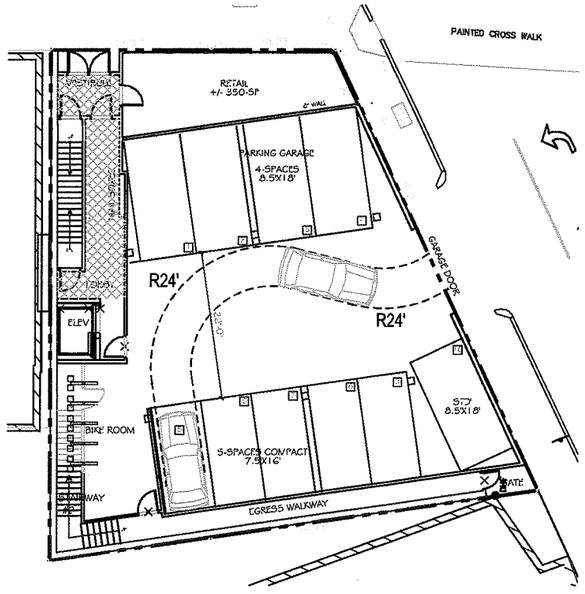

MANEUVER TO SPACE - 5 (OUT)
COMPACT CAR - 18' TURNING RADIUS

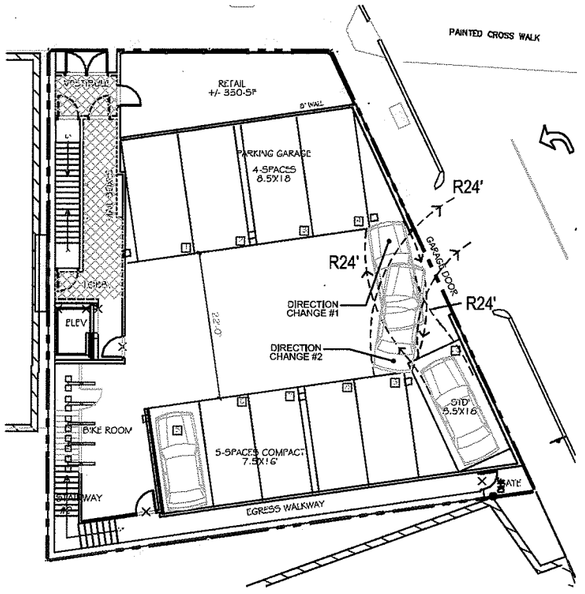

MANEUVER TO SPACE - 10 (OUT)
FULL SIZE CAR - 24' TURNING RADIUS

NOTE: THE DIAGRAMS SHOWN REPRESENT THE MOST DIFFICULT PARKING SPACE ACCESS.

SCALE: 1"=10'
10 5 0 10

DRWN:	DSGN:	CHK:	NO.	DESCRIPTION	DATE

VEHICLE TURNING DIAGRAMS

34 HAMPSHIRE STREET
CAMBRIDGE, MASSACHUSETTS

DRAWN FOR
GRIFFIN PROPERTIES

JOHN A. BARROWS, P.E.
CIVIL ENGINEERING SERVICES
90 PINE STREET
DANVERS, MA 01923
(978)204-2390

DATE: 2-28-11

SHEET CE-2