PROJECT AREA

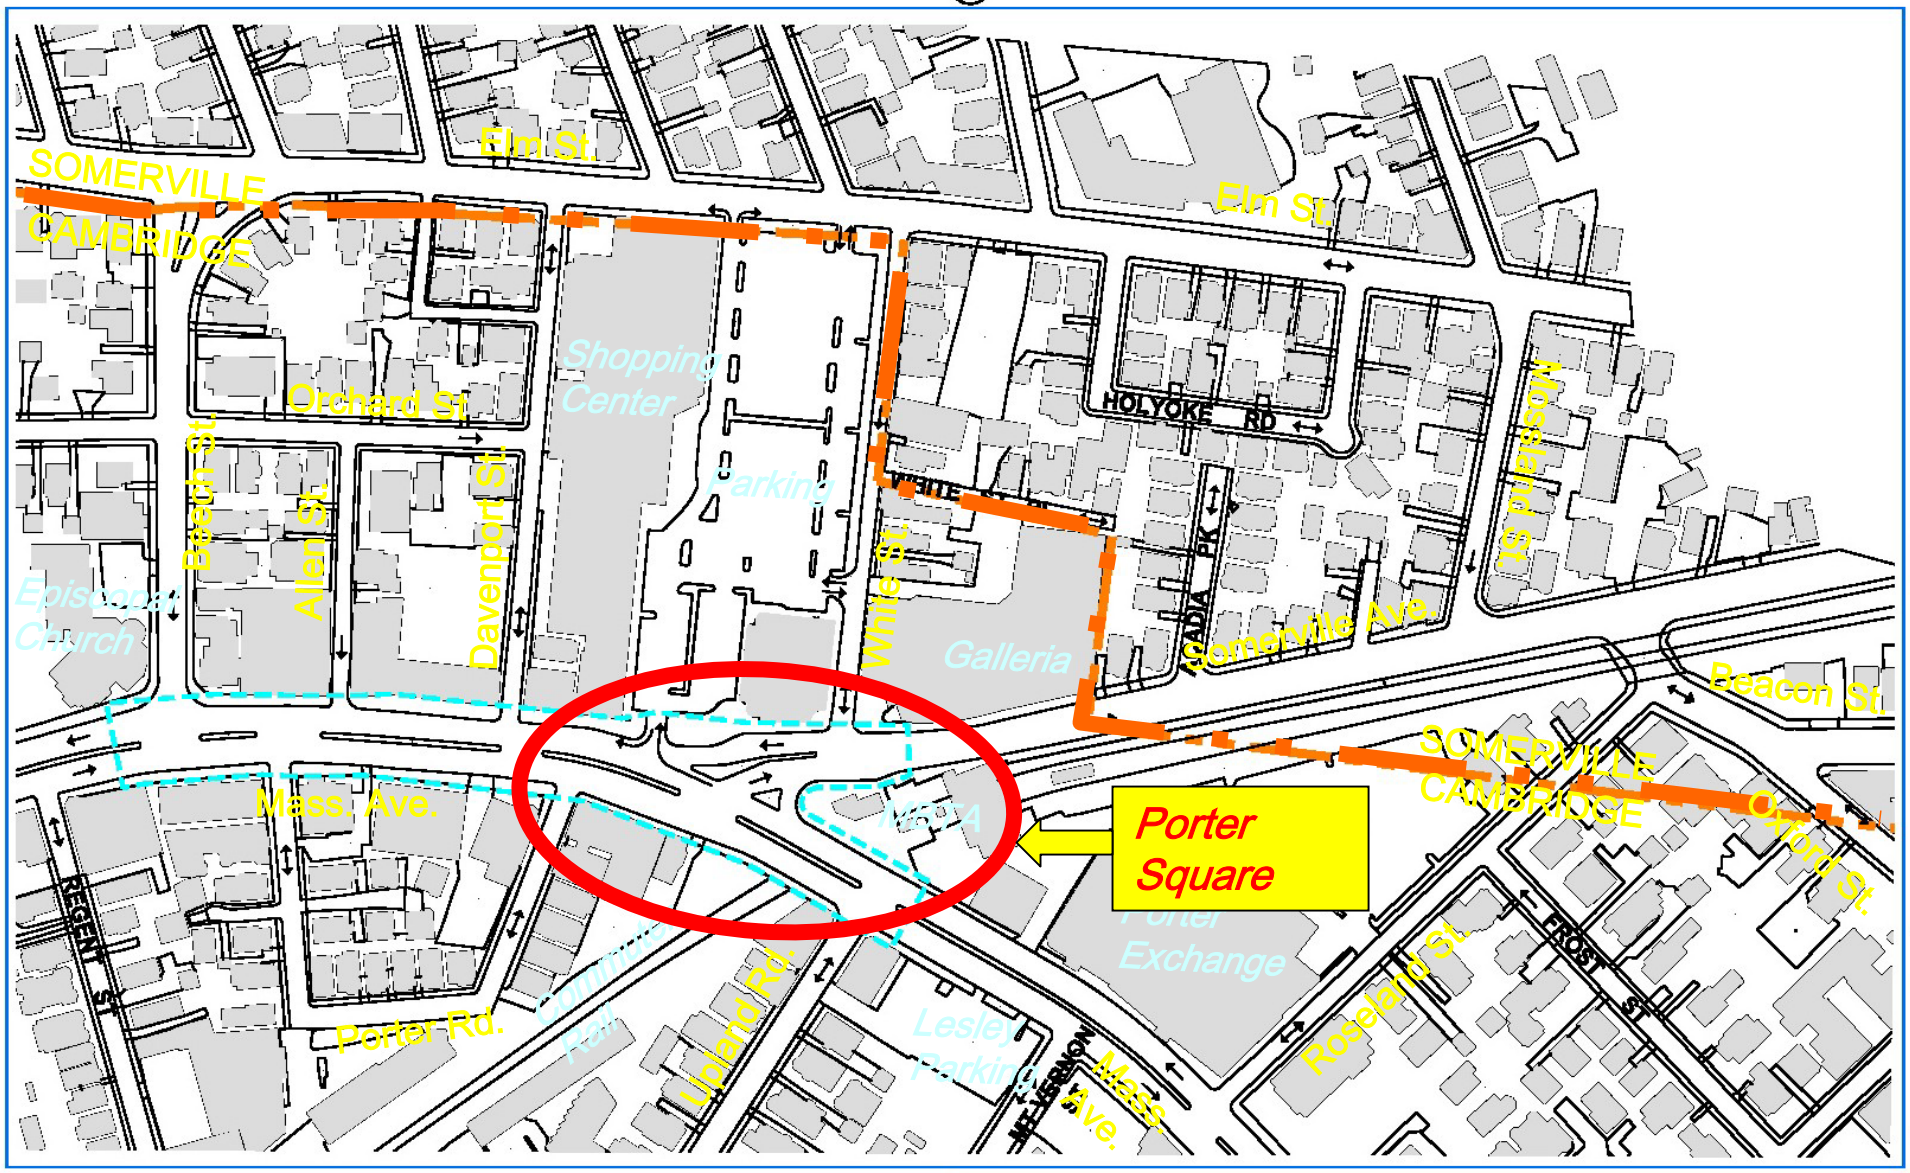

PORTER SQUARE

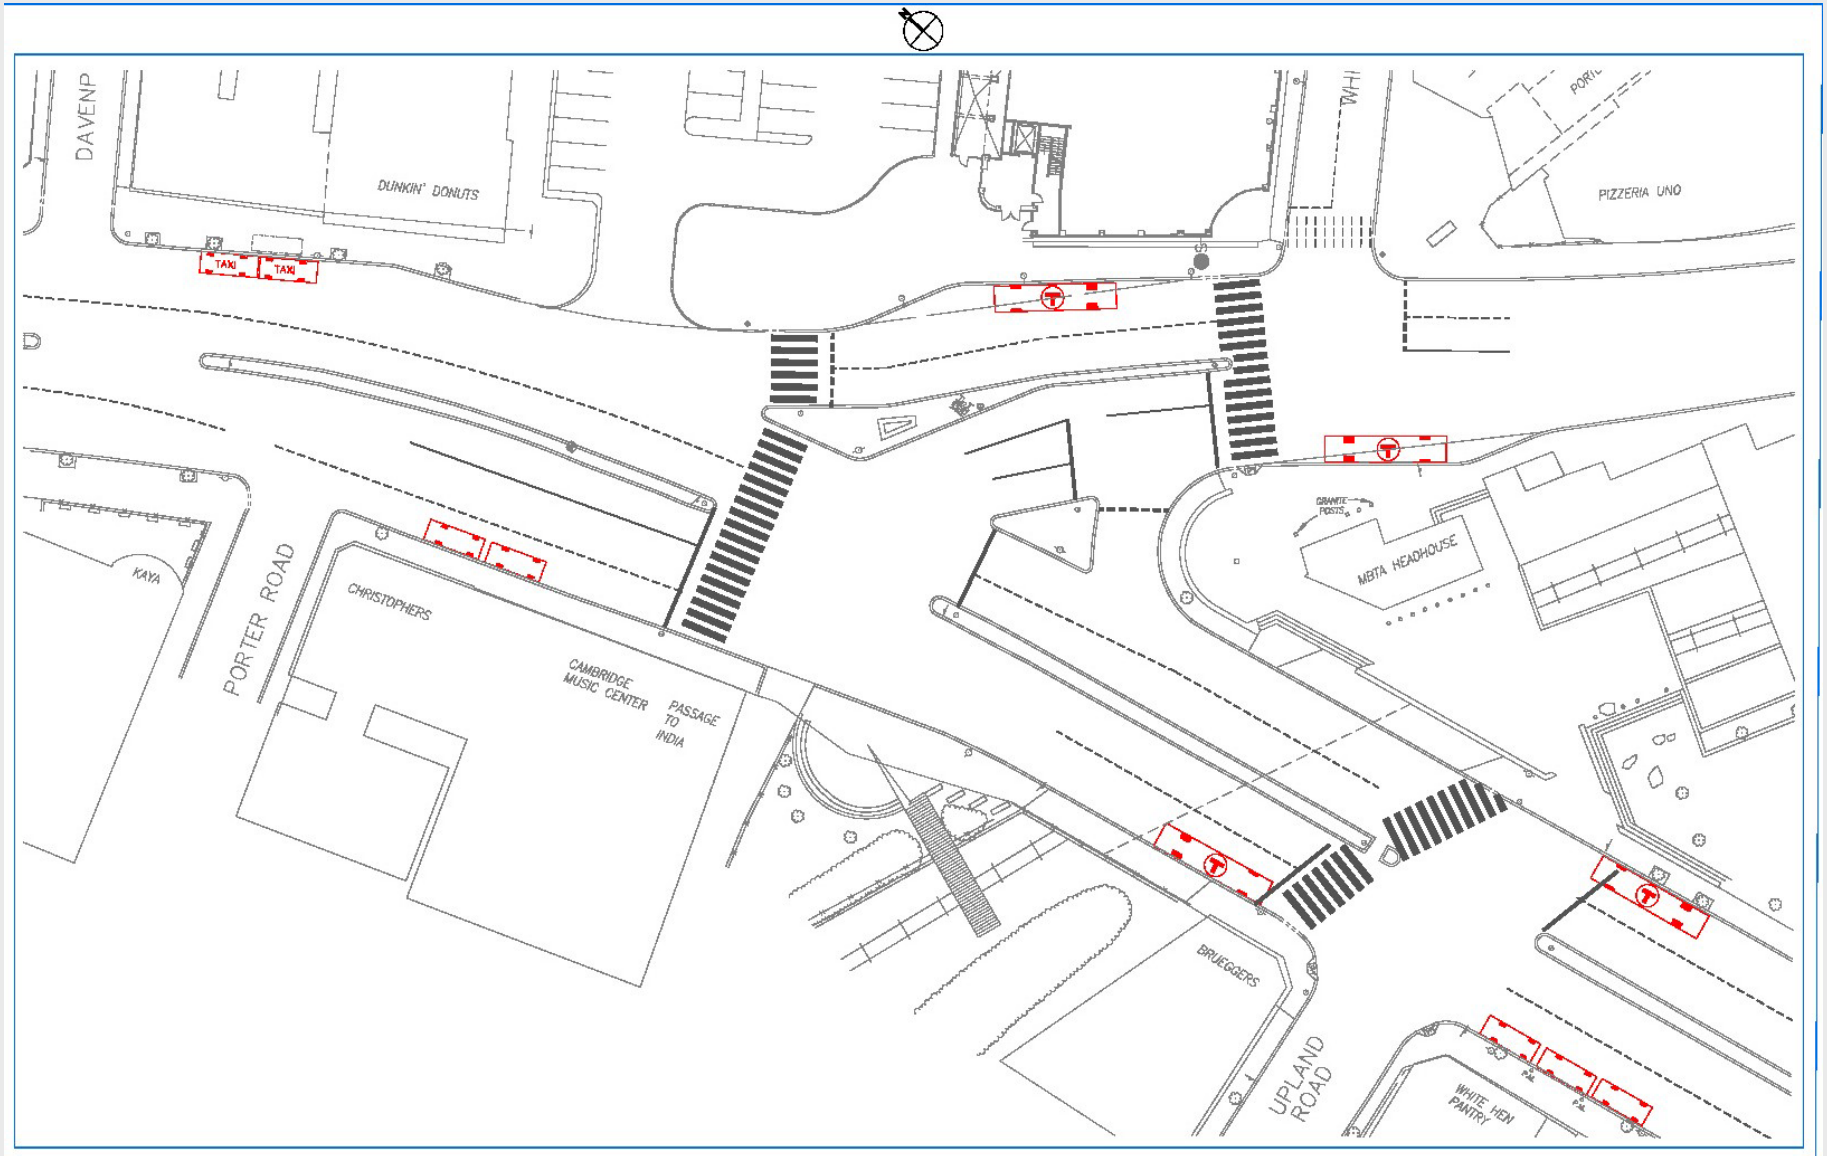

PORTER SQUARE DESIGN PROJECT

EARTH TECH

PORTER SQUARE - EXISTING CONDITIONS

City of Cambridge
February 28, 2003