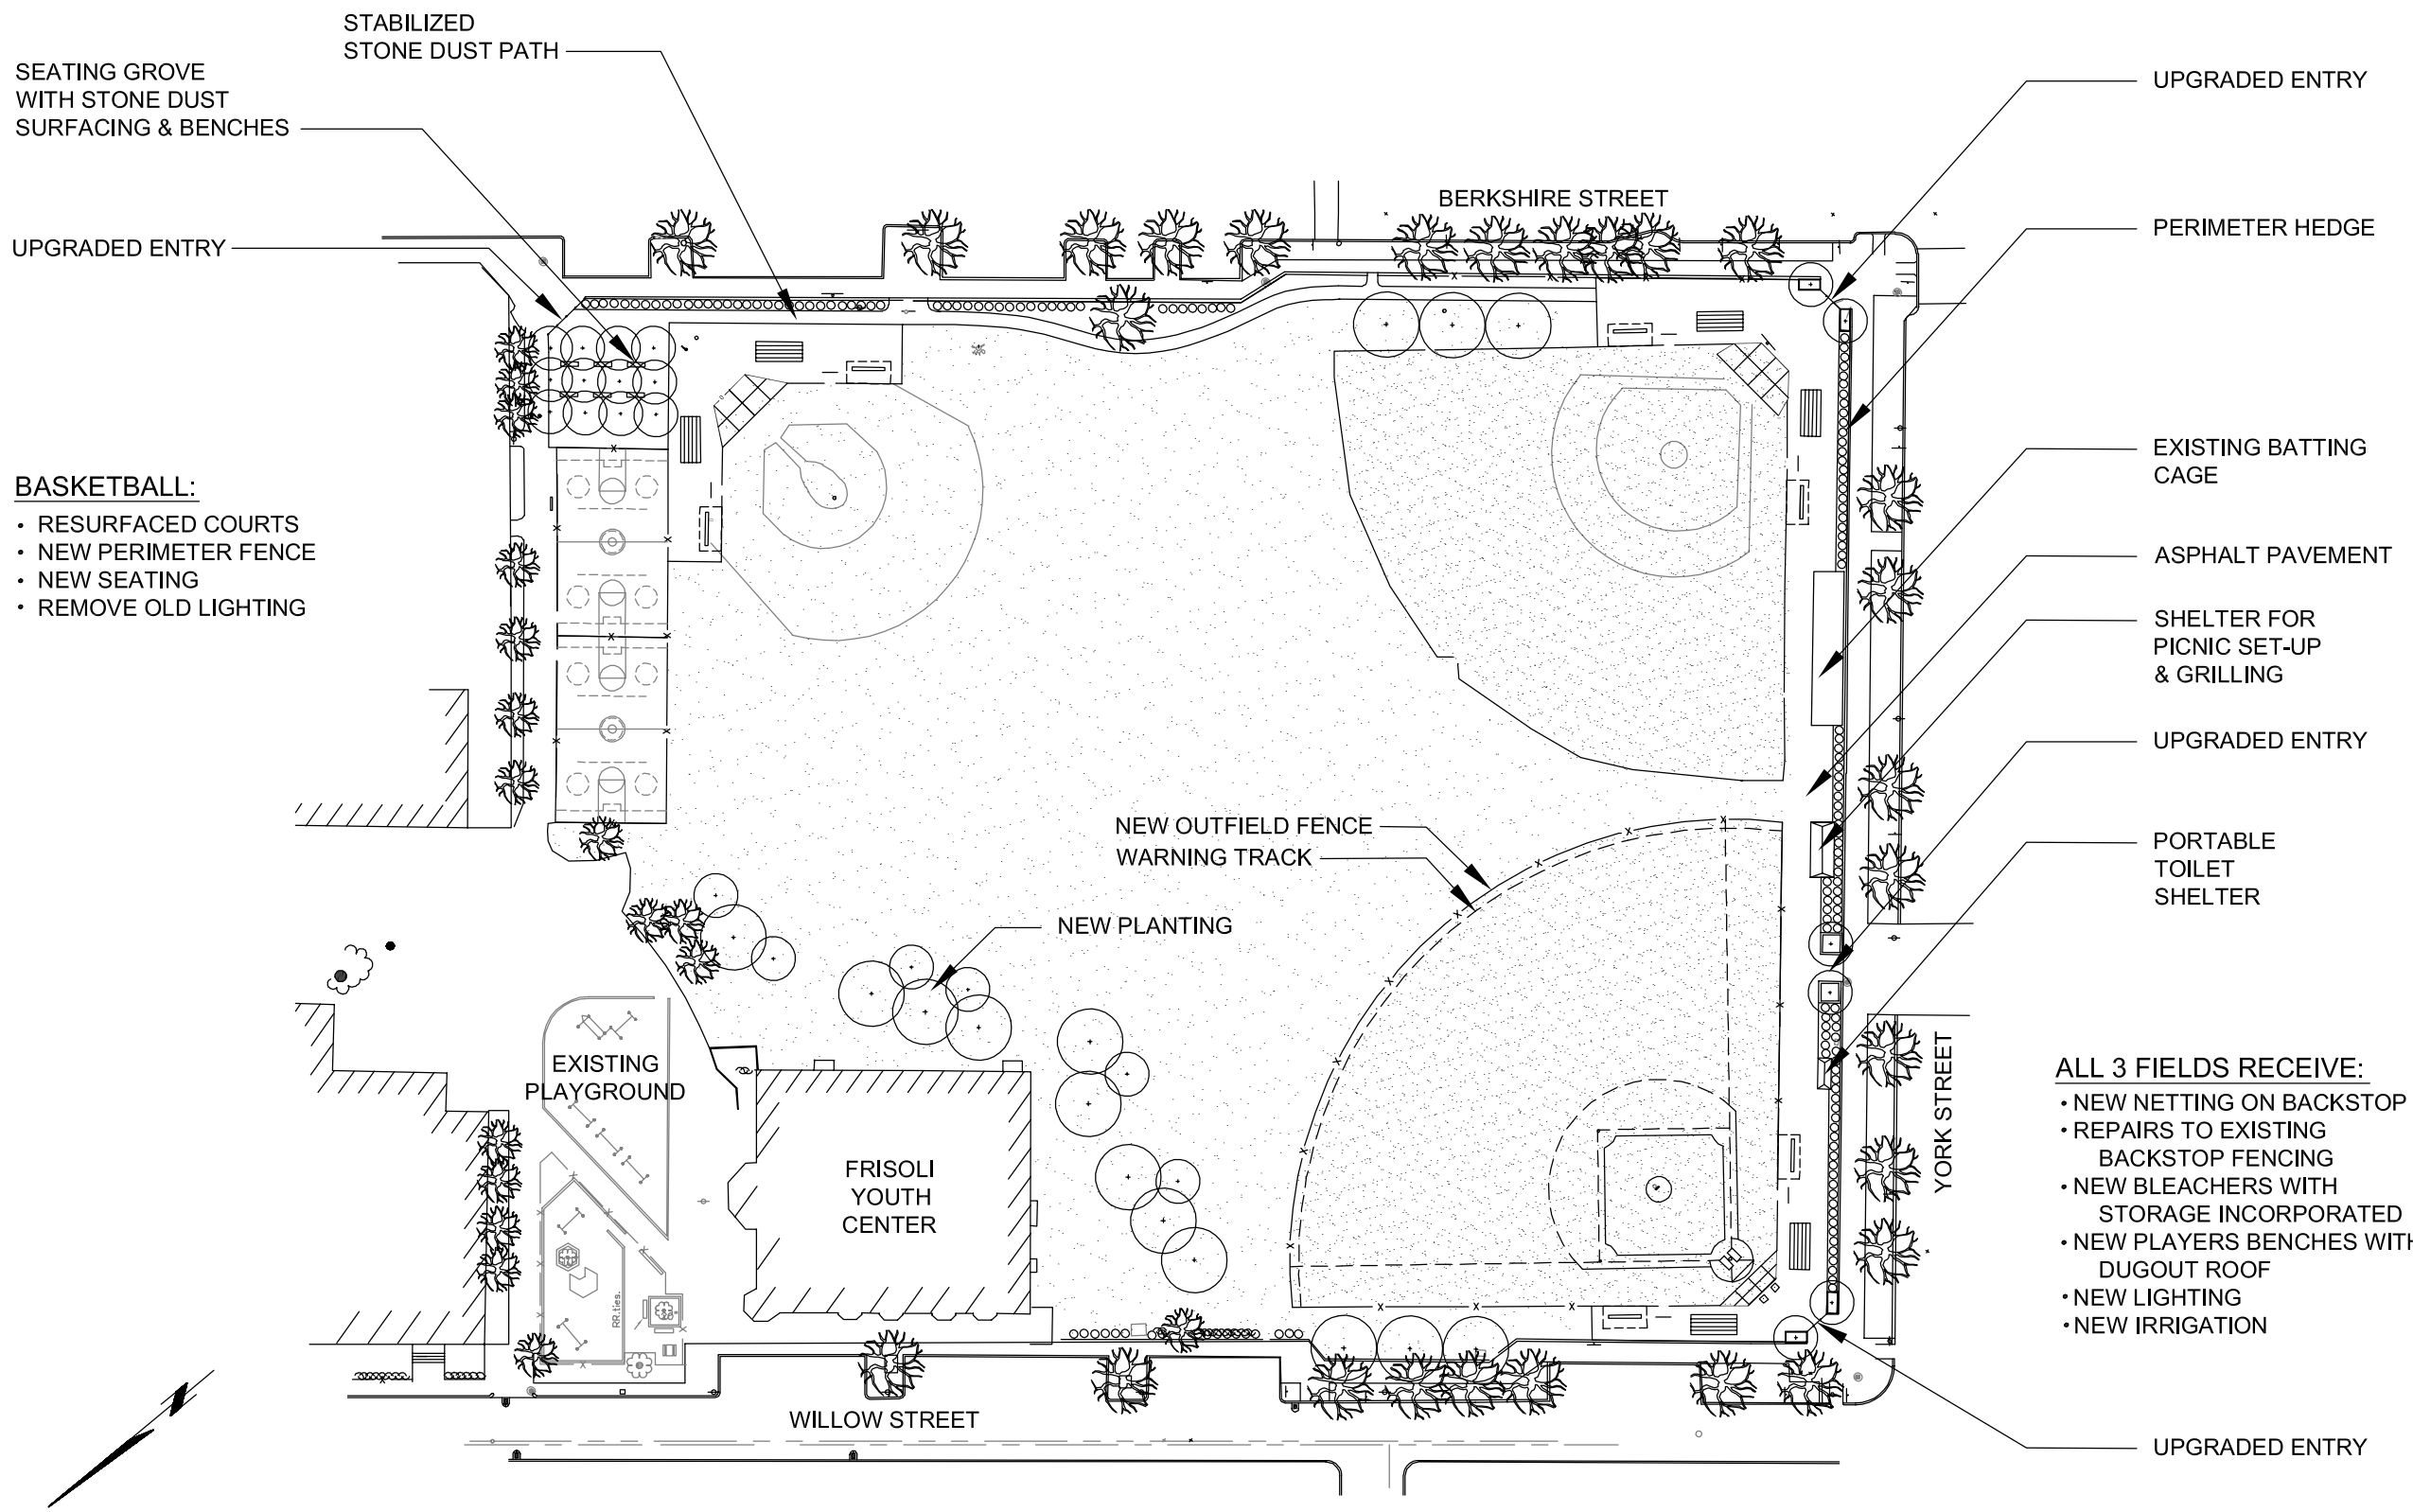

CITY OF CAMBRIDGE
DONNELLY FIELD - PLAN

WALLACE FLOYD DESIGN GROUP