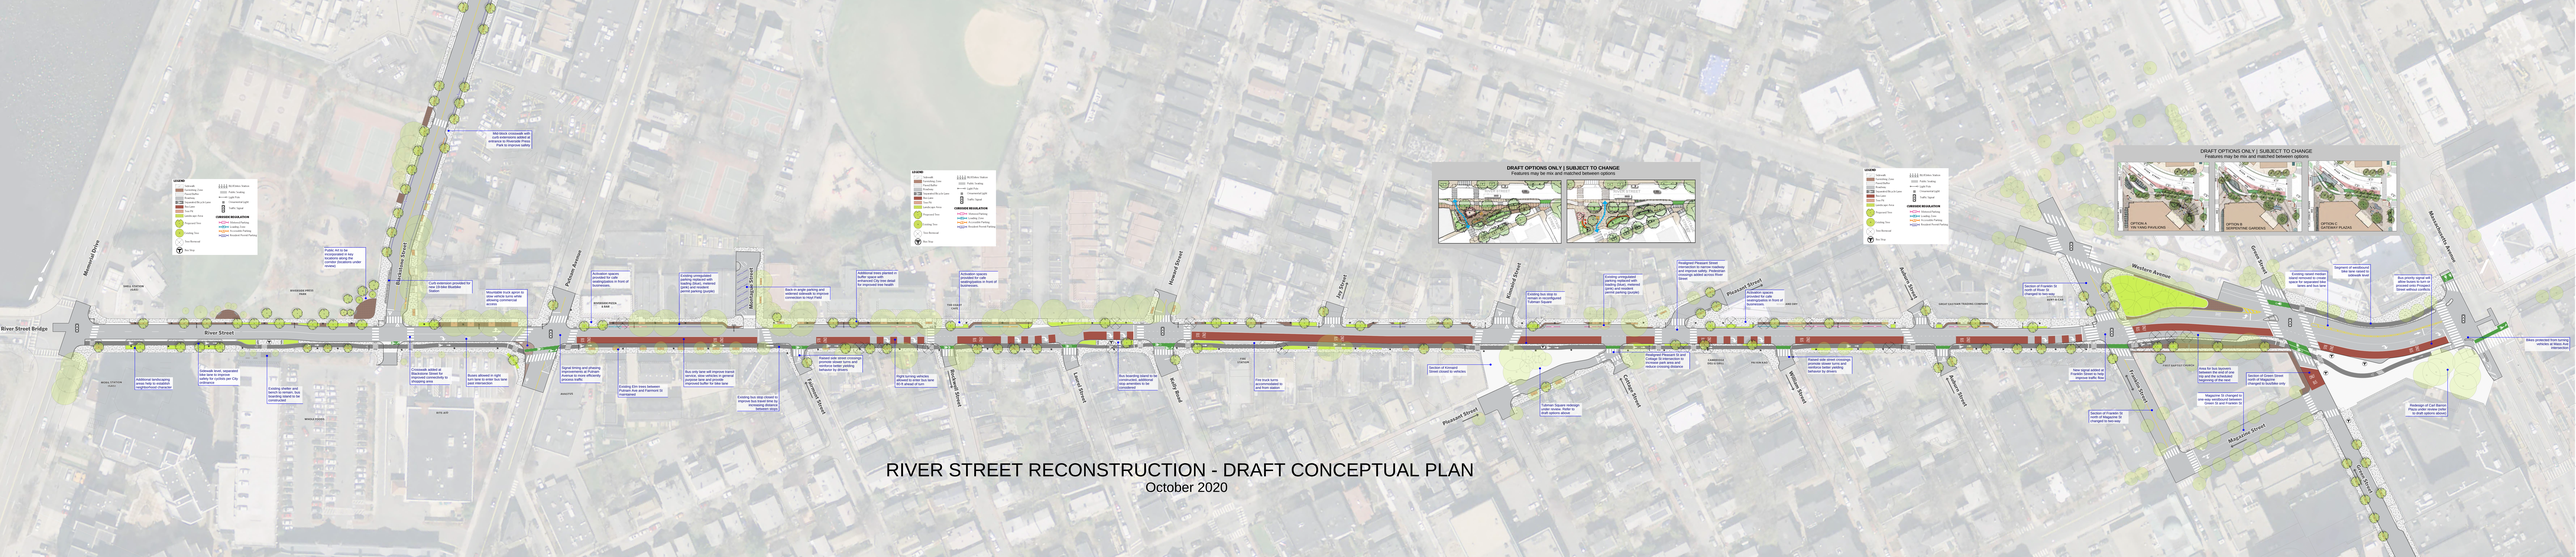


RIVER STREET RECONSTRUCTION - DRAFT CONCEPTUAL PLAN

October 2020