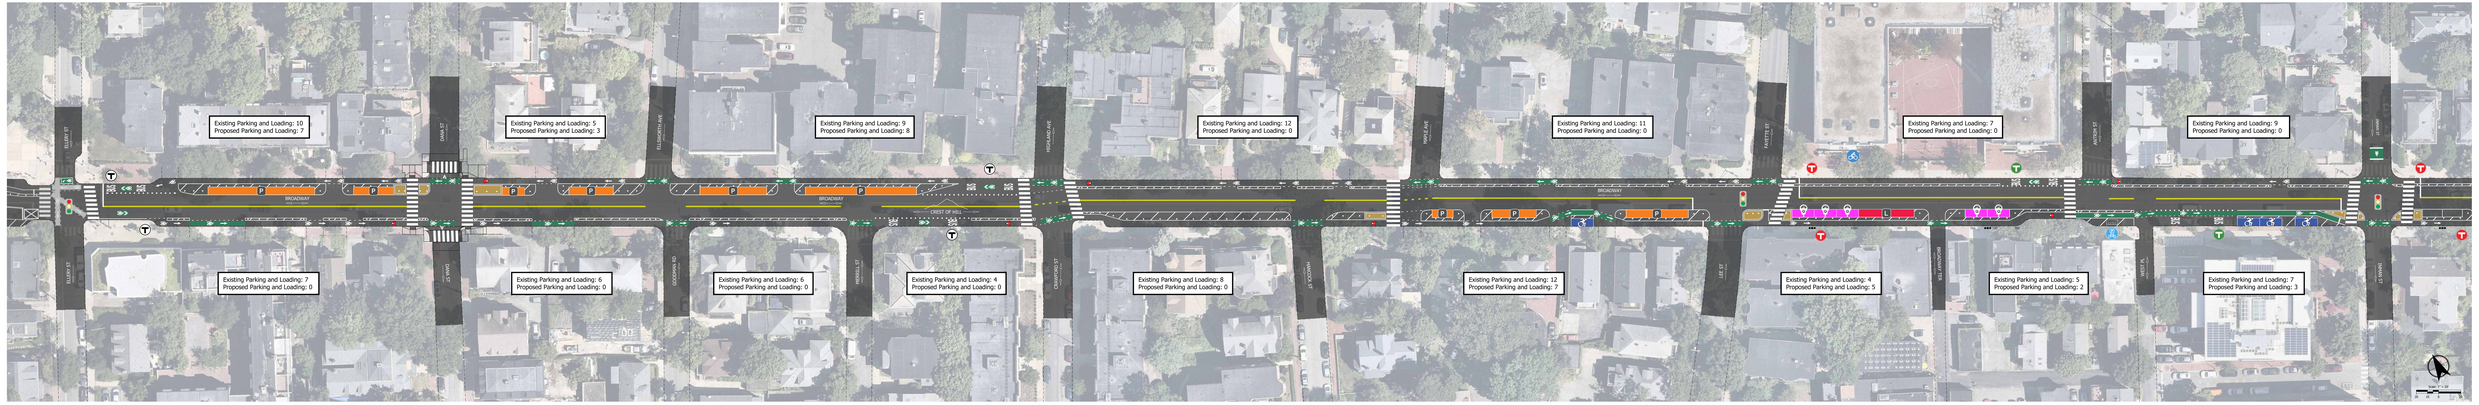

DRAFT PRELIMINARY DESIGN - NOT FOR CONSTRUCTION


CITY OF CAMBRIDGE

KITTELSON & ASSOCIATES

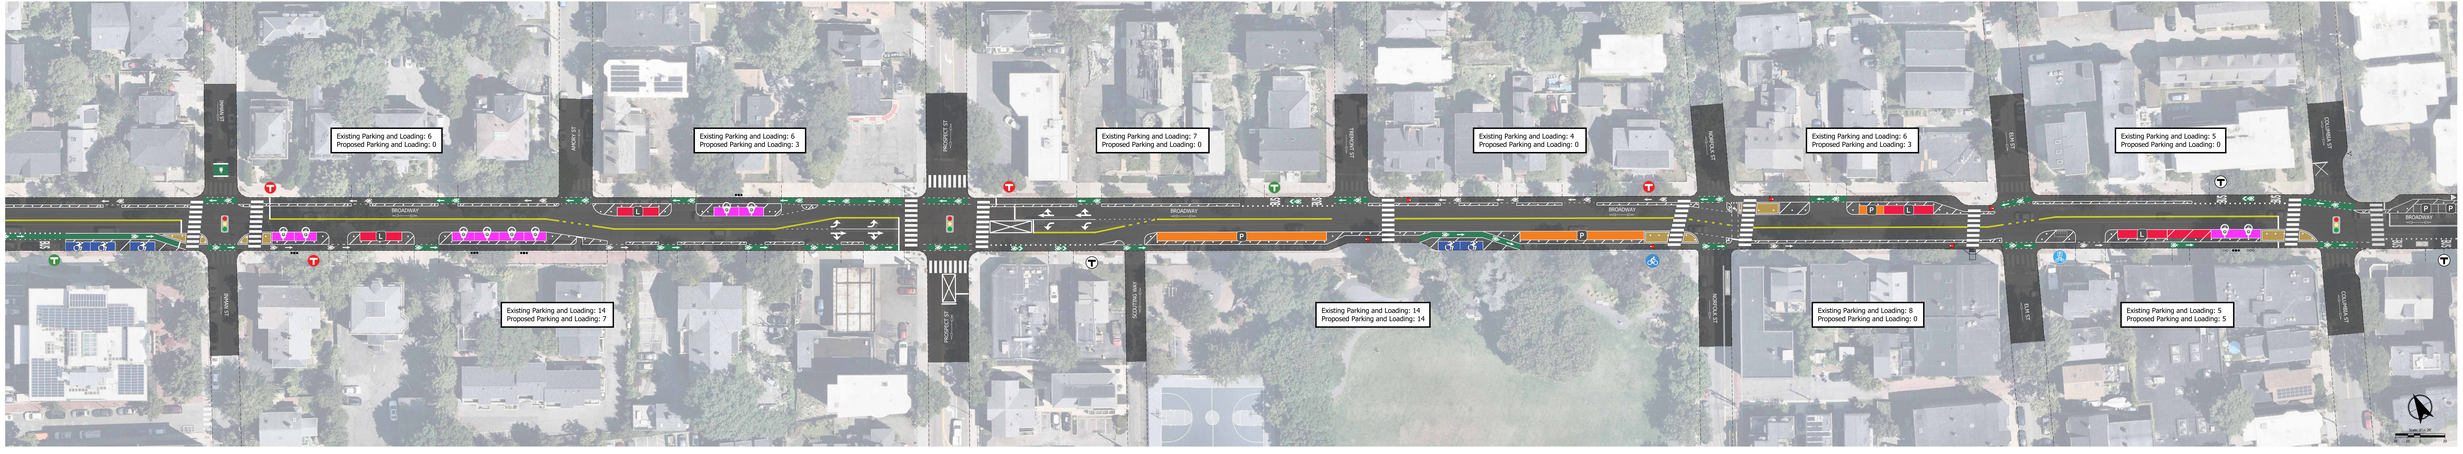

DRAFT PRELIMINARY DESIGN - NOT FOR CONSTRUCTION

Supervisor of Transportation

CITY OF CAMBRIDGE

KITTELSON & ASSOCIATES, INC.
ONE BEACON STREET, SUITE 2000
BOSTON, MA 02108
P 617.673.2400

Submission Date:		
DATE	DRAWN BY	CHECKED BY
27477.07		

BROADWAY SEPARATED BIKE LANES

SECTION B: ELIOT ST TO COLUMBIA ST

2

Date: 10/29/2021 1:00 PM
File: P:\27477 - Cambridge Bike Lanes Implementation\27477.07 - Cambridge Broadway Separated Bike Lanes\27477.07 Broadway Plans Section B - Eliot to Columbia.dwg