Broadway Bus Stop Relocations

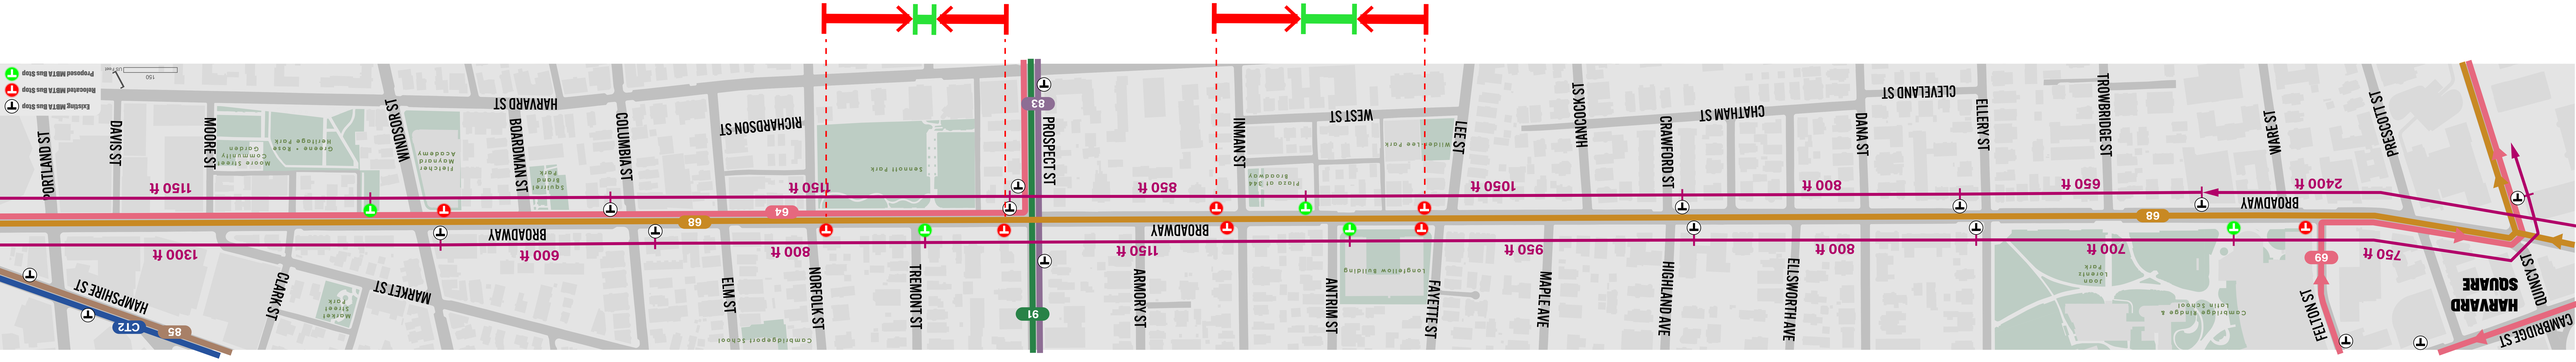

Broadway Street Layout

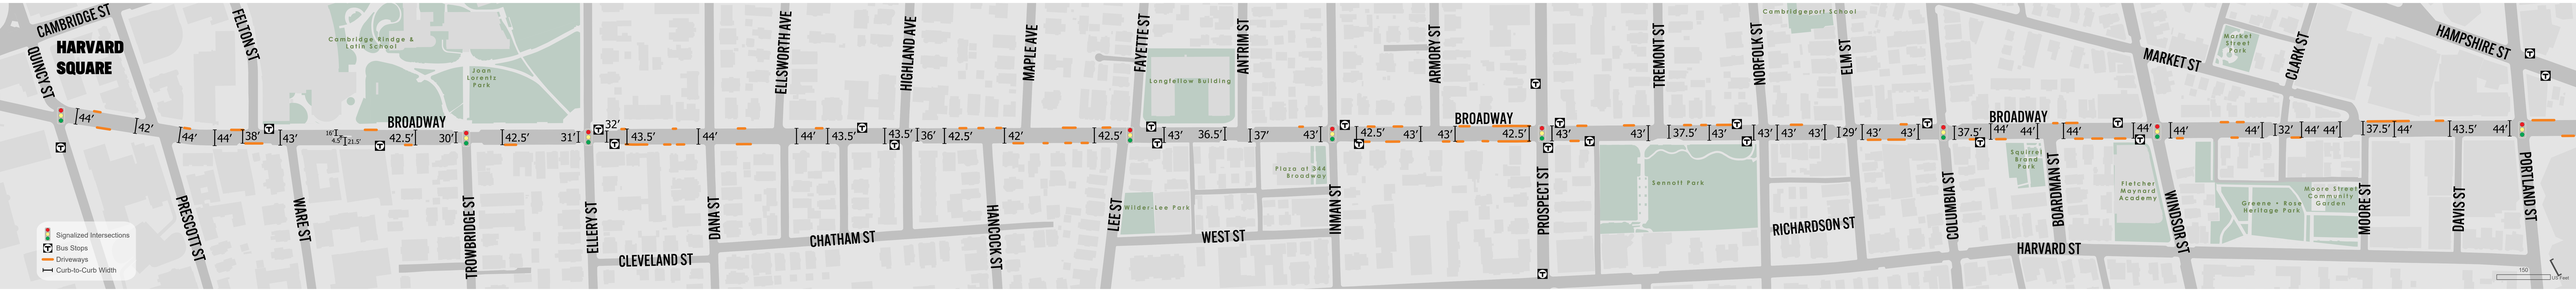

SECTION C

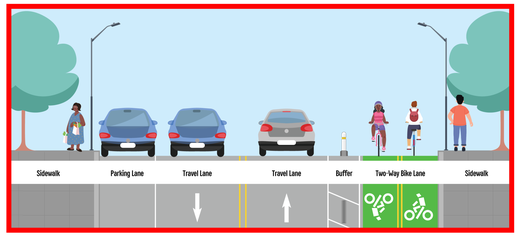

Cross Section 1:
Proposed Two-Way Bike Lane Street Layout: Broadway from Quincy St to Ellery St.
Average Street Width: 43ft

SECTION B

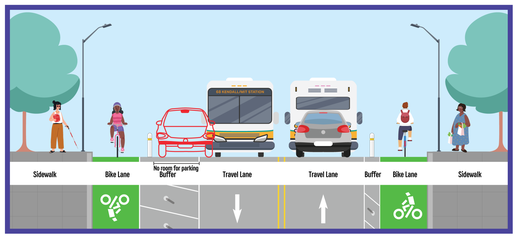

Cross Section 2:
Proposed Street Layout with No Parking: Broadway from Highland Ave to Maple Ave. Red car illustrates how buffer is not wide enough for parking.
Average Street Width: 42ft

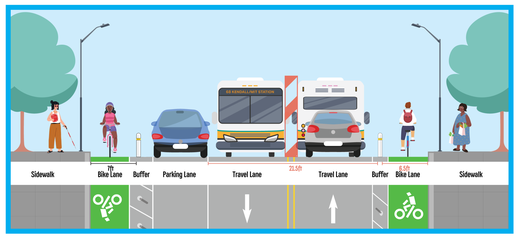

Cross Section 3:
Proposed Narrower Street Layout with Parking: Broadway from Ellery St to Columbia St *(Not including Highland Ave to Maple Ave).*
Average Street Width: 43ft

SECTION A

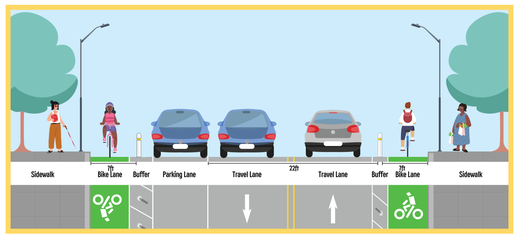

Cross Section 4:
Current Street Layout: Broadway from Columbia St to Portland St.
Average Street Width: 44ft