River Street: Memorial Drive to Putnam Avenue

Option B: Shared Use Path

River Street Reconstruction

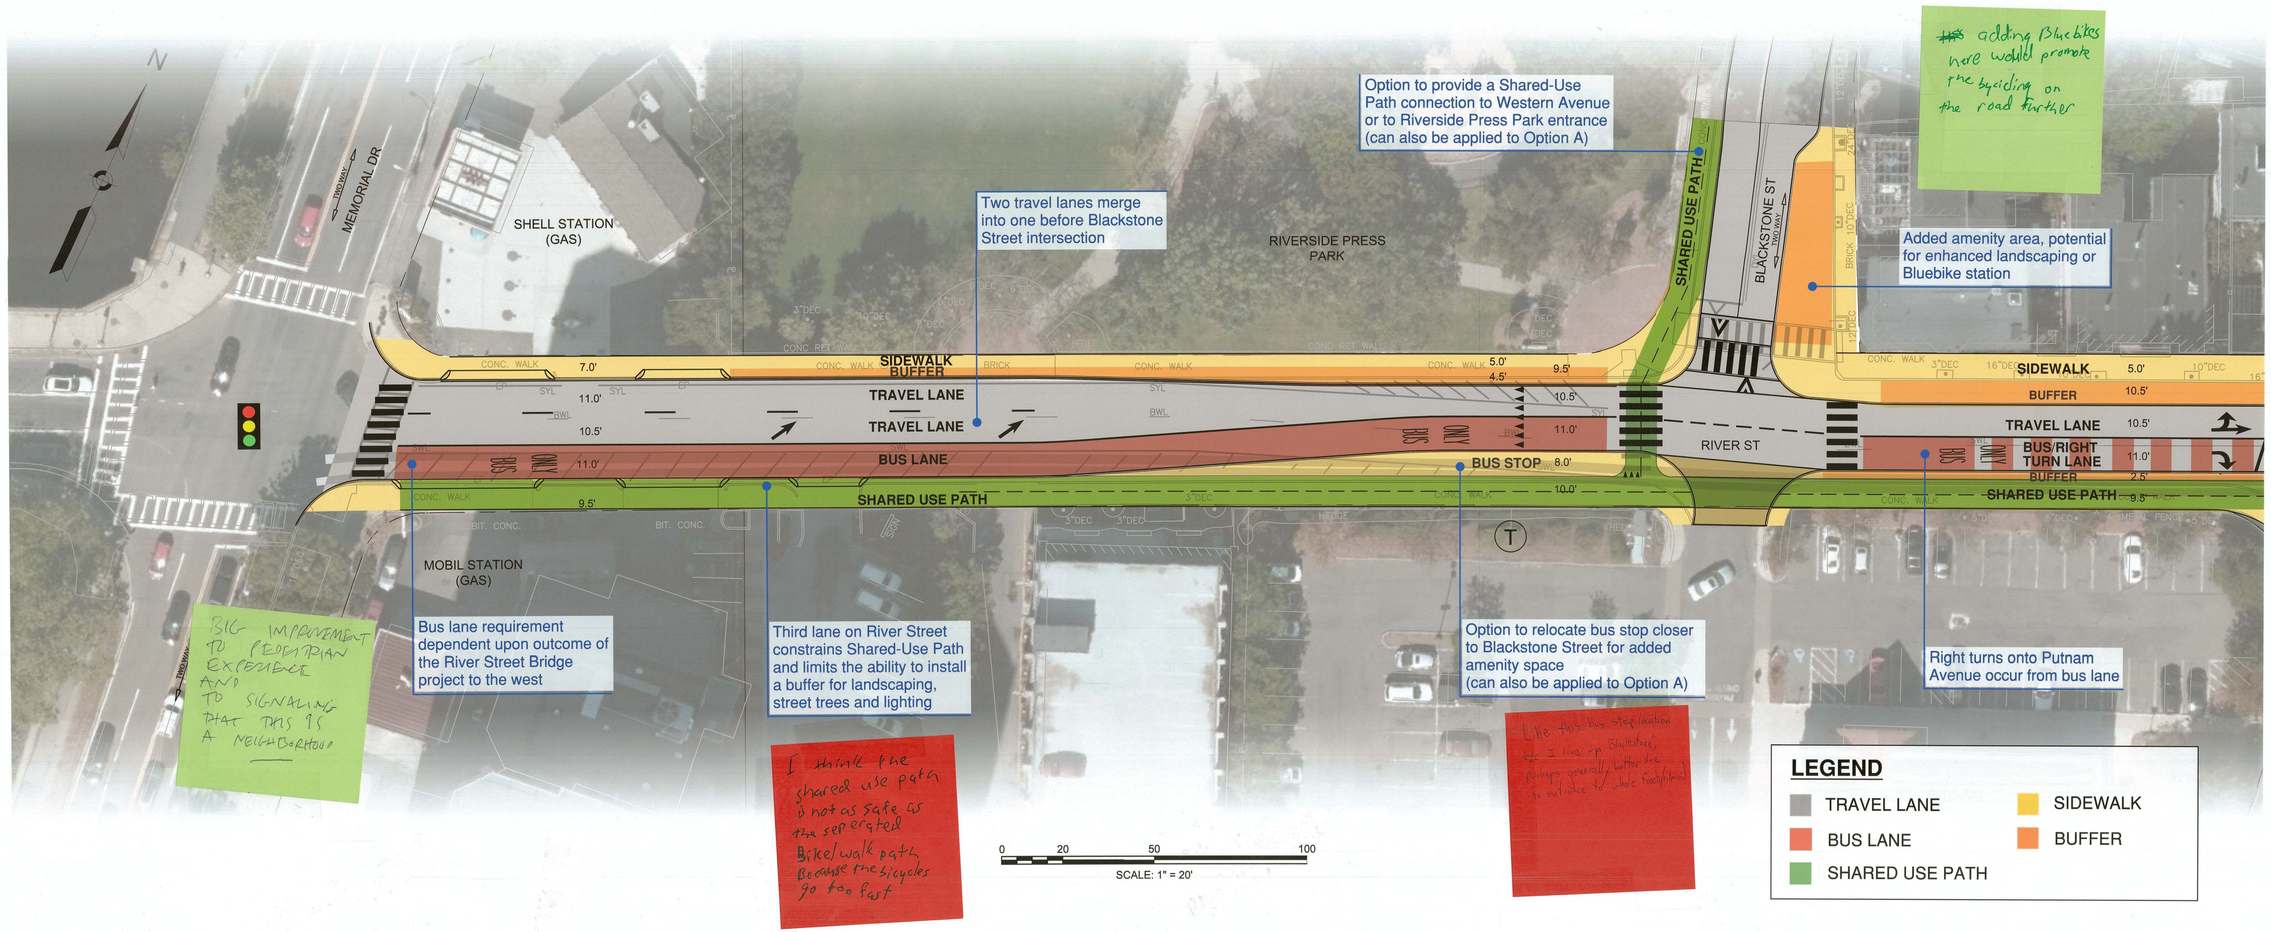

HDR McMAHON HALVORSON DESIGN PARTNERSHIP