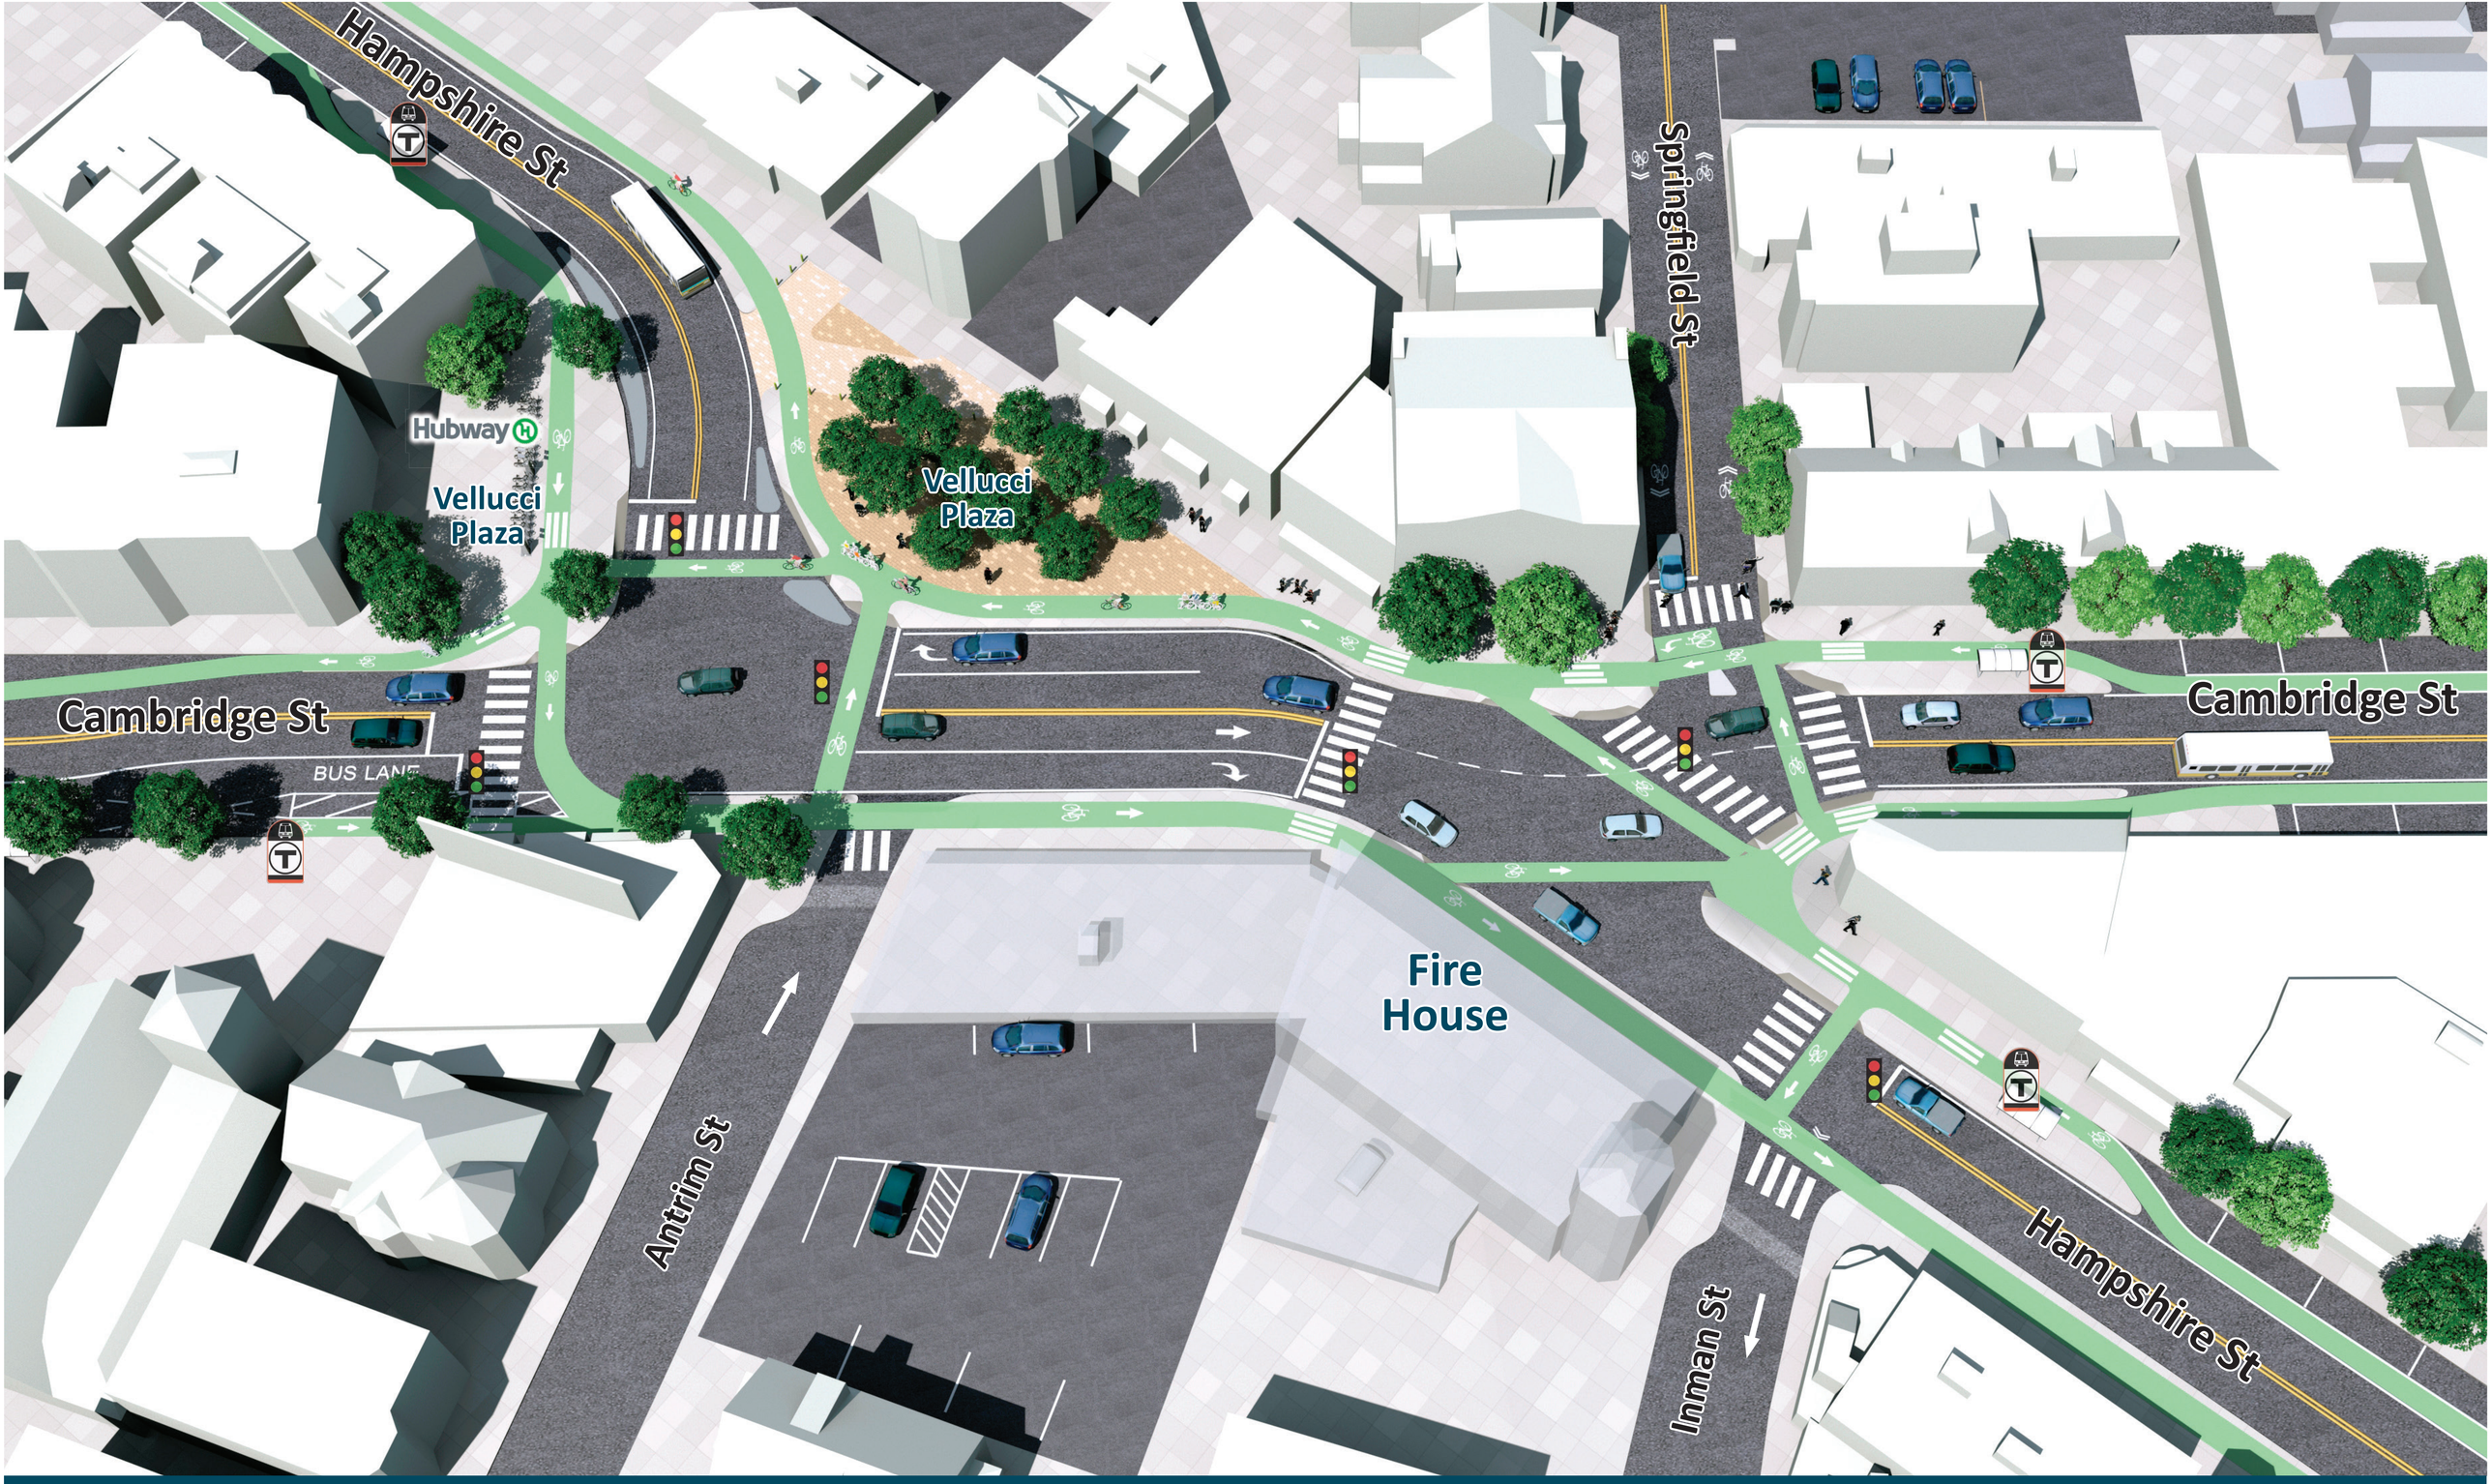

Inman Square - Signalized Concept

City of Cambridge
April 2017